
TP CG 91413

OFFICE COPY

08/62/91697/E3

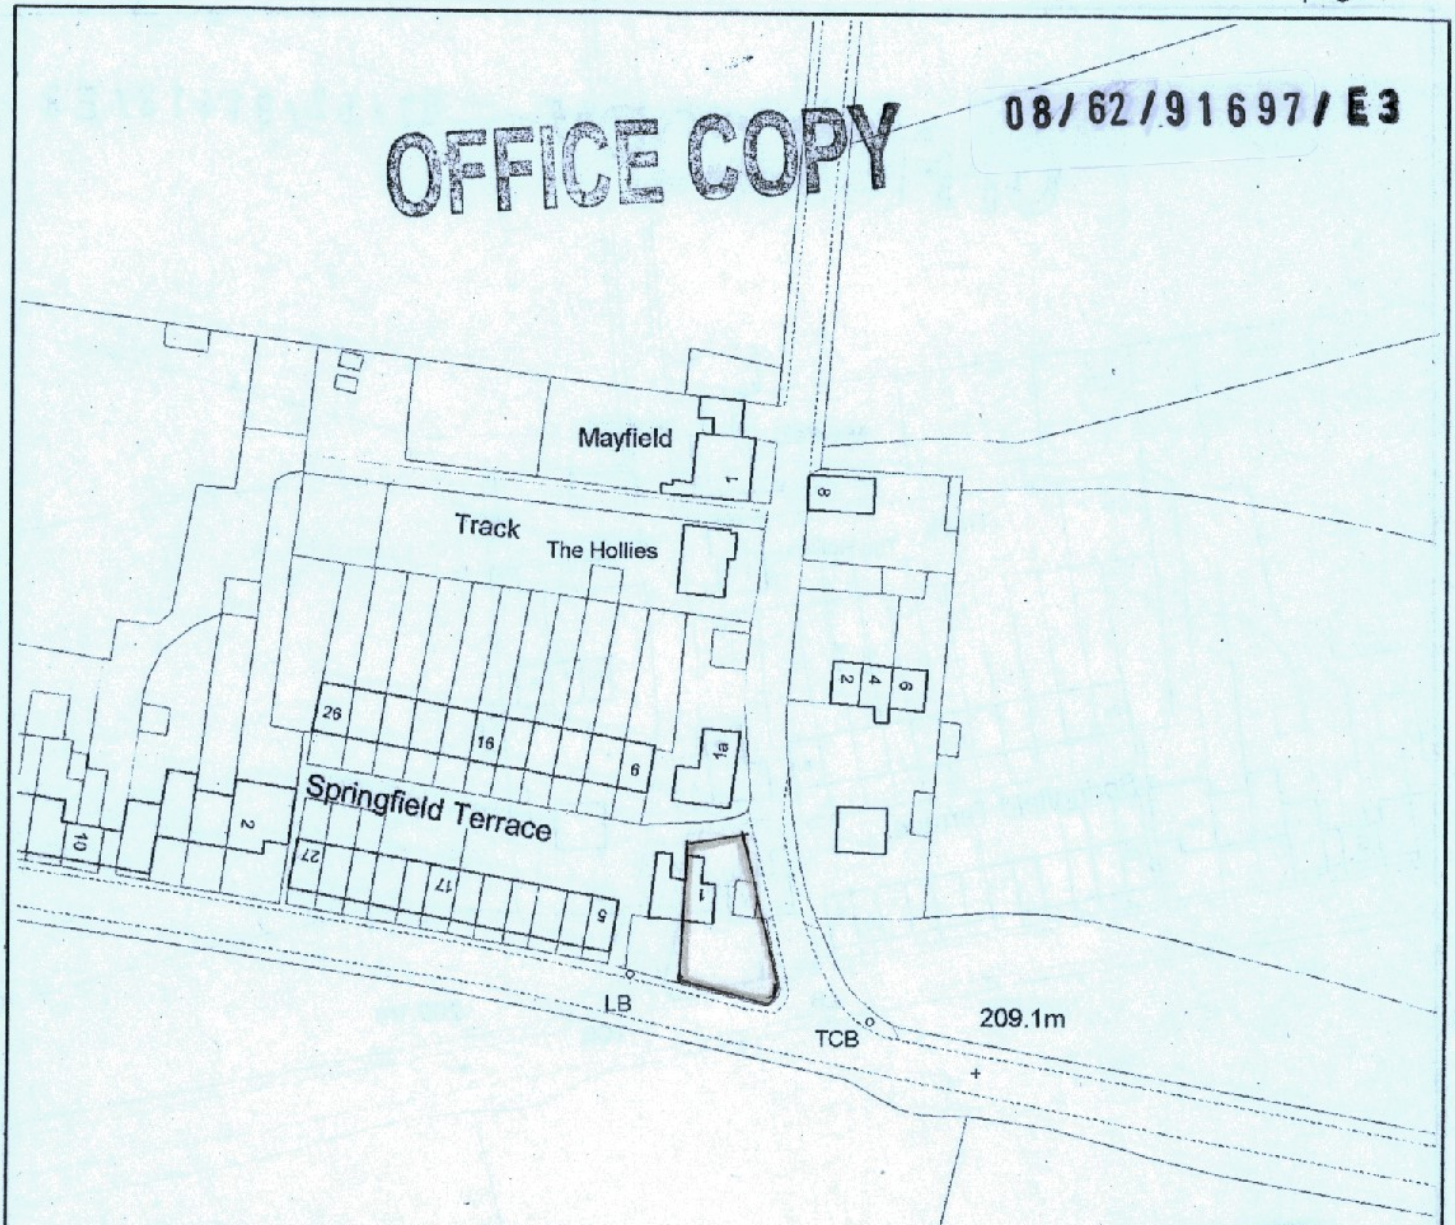

KIRKLEES METROPOLITAN BOROUGH COUNCIL
2 MAY 2008
RECEIVED

REVISED DATE
2 0 MAY 2008
OF RECEIPT

0m	Scale 1:50	4m
0m	Scale 1:100	8m
0m	Scale 1:200	16m
0m	Scale 1:1250	100m

[When to scale of original plan, bar = 8cm]

© Copyright Kirklees Metropolitan Council

REVISED DATE
- 9 MAY 2007
OF RECEIPT

© Crown Copyright, Landmark Information Group, Ellora Extended, Geoperspectives A to Z Maps Ltd - Kirklees MC, Licence No. 100019748, 2007

Kirklees MC - Planning Service
PO Box B93, Civic Centre, Huddersfield, HD1 2JR.
Tel: 01484 221000 Fax: 01484 221585

Scale 1/1250 | Date 27/4/2007

OS Grid Ref of Centre = 423431 E 413126 N

N

This copy has been produced for the Map Return Scheme purposes only.
NO FURTHER COPIES MAY BE MADE
Reproduced from the Ordnance Survey mapping with the permission of the Controller of Her Majesty's Stationery Office (c) Crown Copyright. Unauthorised reproduction infringes Crown Copyright and

Kirklees