
10/62/90525/E2

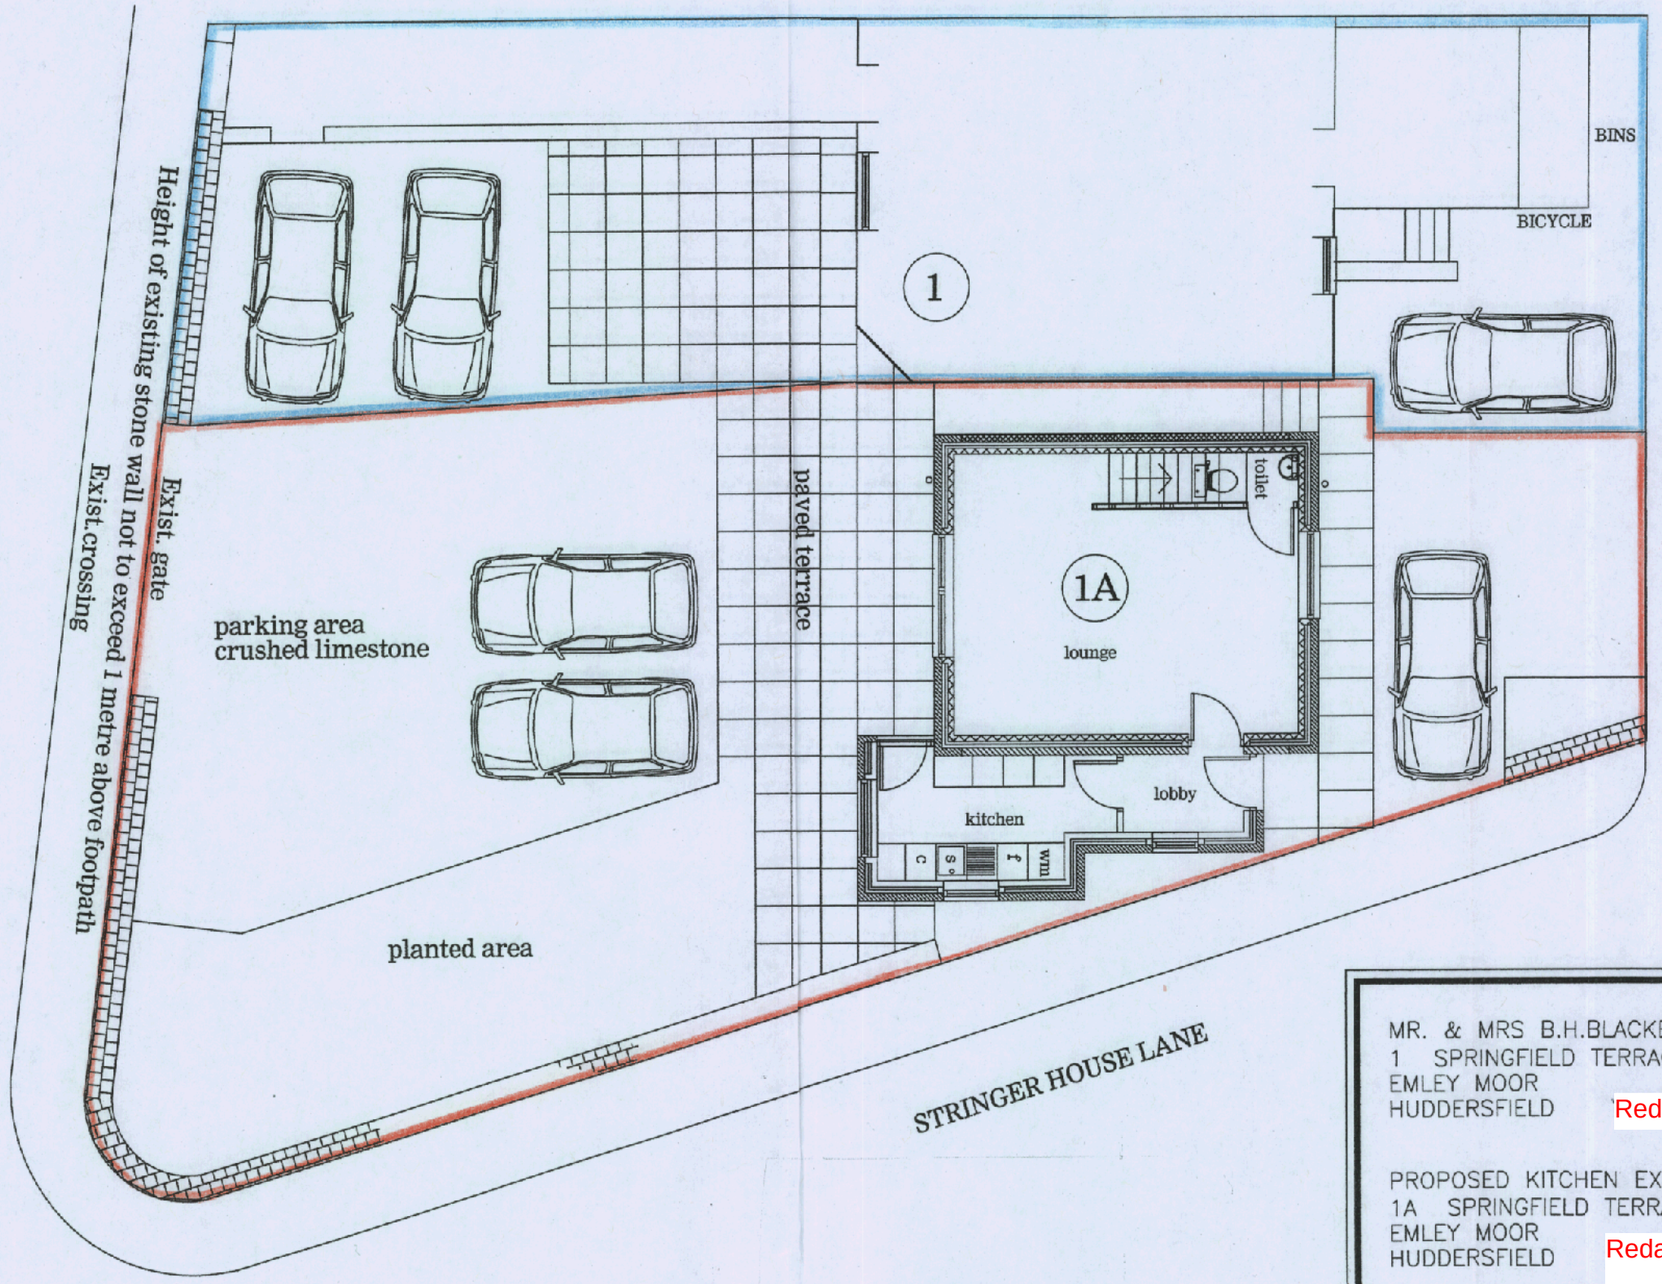

PLAN AS PROPOSED

0 1m 2 3 4 5 6m

SPRINGFIELD TERRACE

Scale 1:50
Scale 1:100
Scale 1:200
Scale 1:1250

0m 0m 0m 0m

4m 8m 16m 100m

[When to scale of original plan, bar = 8cm]

© Copyright Kirklees Metropolitan Council

MR. & MRS B.H.BLACKBURN
1 SPRINGFIELD TERRACE
EMLEY MOOR
HUDDERSFIELD Redacted

PROPOSED KITCHEN EXTENSION
1A SPRINGFIELD TERRACE
EMLEY MOOR
HUDDERSFIELD Redacted

DATE FEBRUARY 2010

KEVIN J LEE AGENT
42 COCKLEY HILL LANE
KIRKHEATON
HUDDERSFIELD T Redacted