
General Notes

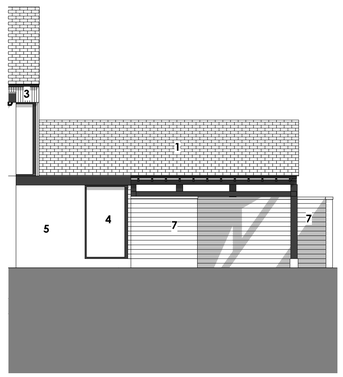


E-01 Elevation 1:100



E-04 Elevation 1:100



E-06 Elevation 1:100

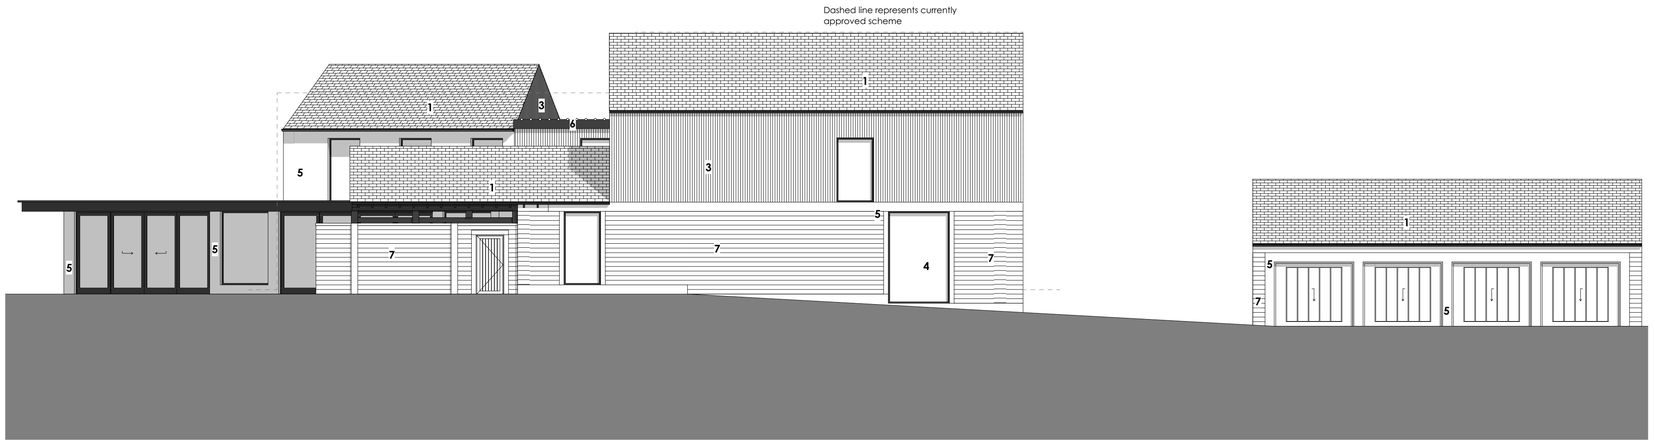

E-02 Elevation 1:100



E-05 Elevation 1:100



E-03 Elevation 1:100

Materials Key:

1 -Stone slate roof
2 -Cedar slatted timber louvres
3 -Dark timber cladding
4 -Black aluminium slim profile glazing
5 -Smooth ashlar surrounds
6 -Standing seam zinc roofing
7 -Coursed natural stone

SCALE 1:100
0 2000 4000 6000mm

Rev	Description	Drw	Chk	Date
R01	Planning submission	TM	TH	04/09/2026

Drawing Status: PLANNING

Client: MR & MRS CONNOR.

Project: TOP O' TH' BANK, THURSTONLAND, HD4 6UY

Drawing: PROPOSED ELEVATIONS.

Project No:		Drawing No:	
1904		03_01 R01	
Scale:	**Date:**	**Drawn by:**	**Checked by:**
1:100	AUG '26	TH	—

Wake Morley Architects
RIBA
Chartered Practice
tel 01484 681755
e enquiry@wakemorleyarchitects.com
1 Dunford Road, Holmfirth, West Yorkshire HD9 2DP