
iDprojects

SITE LOCATION PLAN

PROPOSED HOUSE ALTERATIONS
36 HAIGH LANE, FLOCKTON, WF4 4BZ
DWG No. 724–A10 revA
SCALE 1:1000@A4 OCTOBER 2026

REV	DATE	ITEM	AUTH
A	10/11/26	RED LINE AMENDED	iD

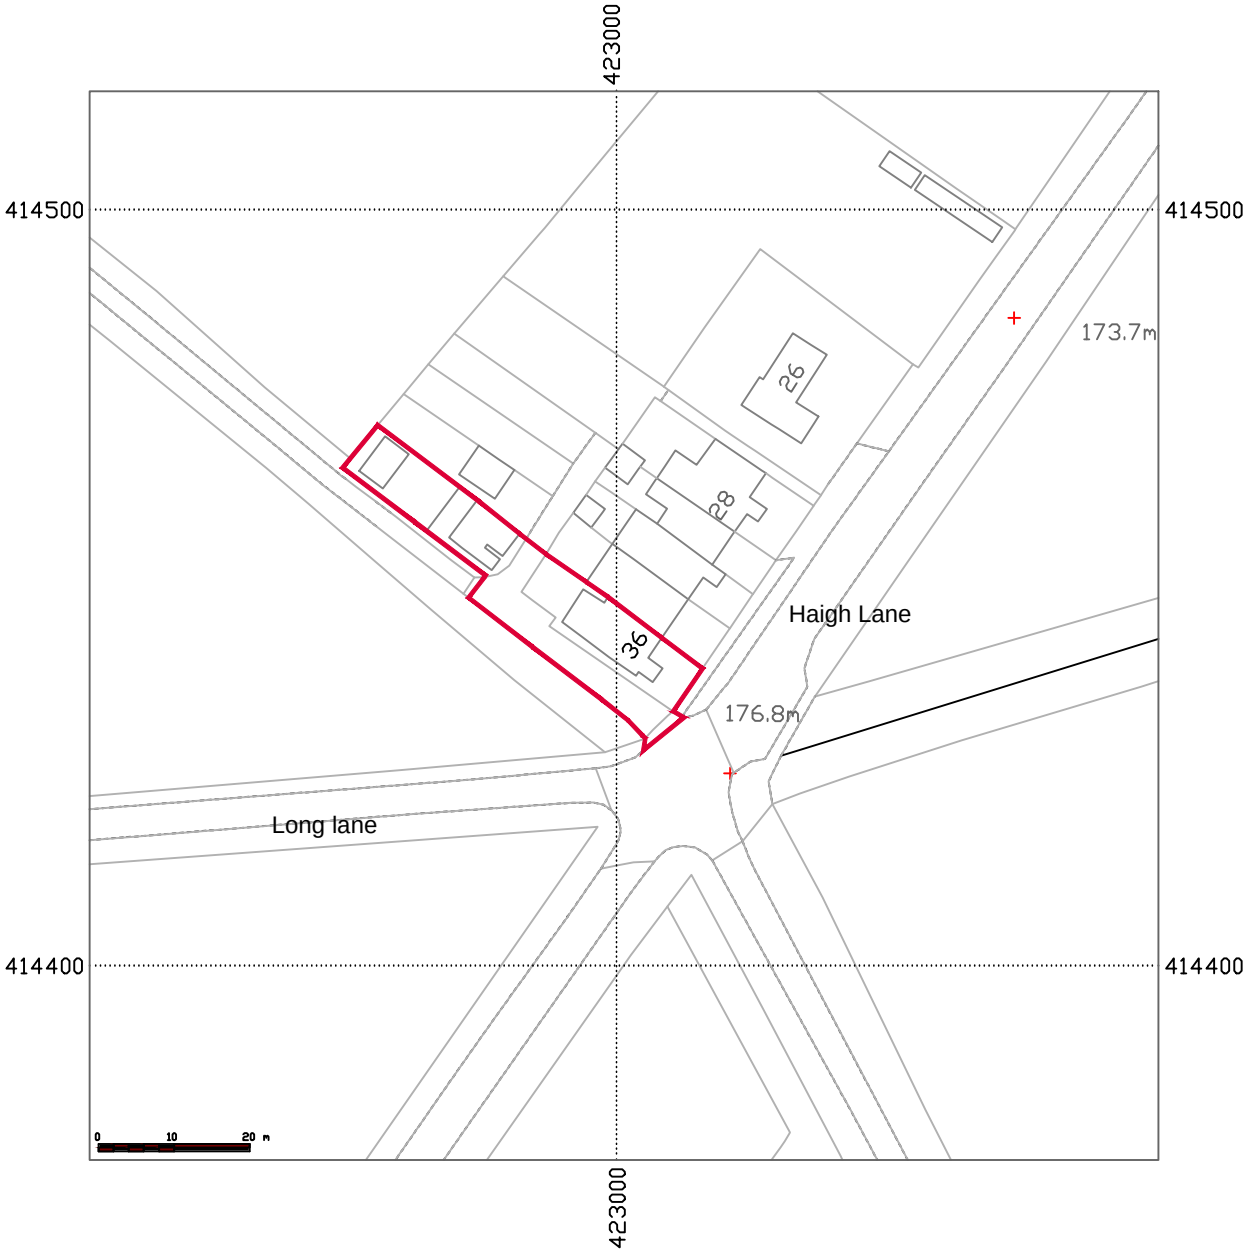

NOTE:

Š Crown Copyright and database rights 2018 OS 100047474