

©One-Environments Ltd. This drawing is not to be scaled. All dimensions to be verified on site prior to commencement of works. Discrepancies, ambiguities and/or omissions between this drawing & information supplied by others must be reported immediately for clarification before proceeding


NOTES

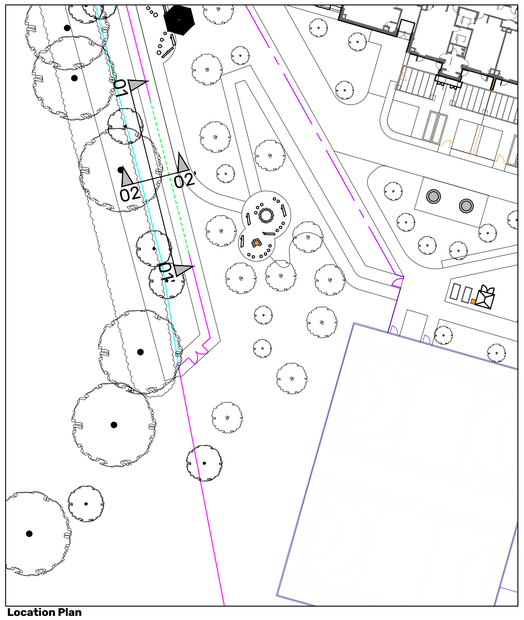


Location Plan
Scale 1:500

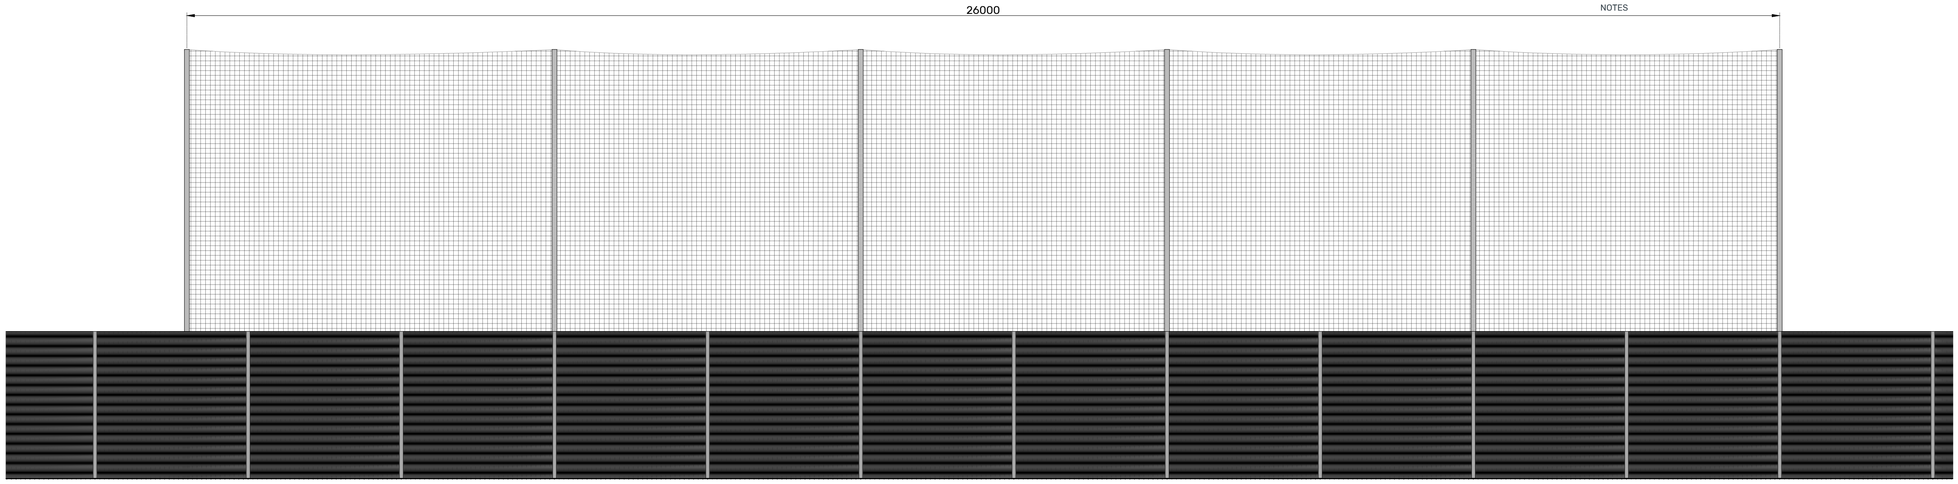

Elevation 01-01 :Full Extent of Ball Stop Netting
Scale 1:50

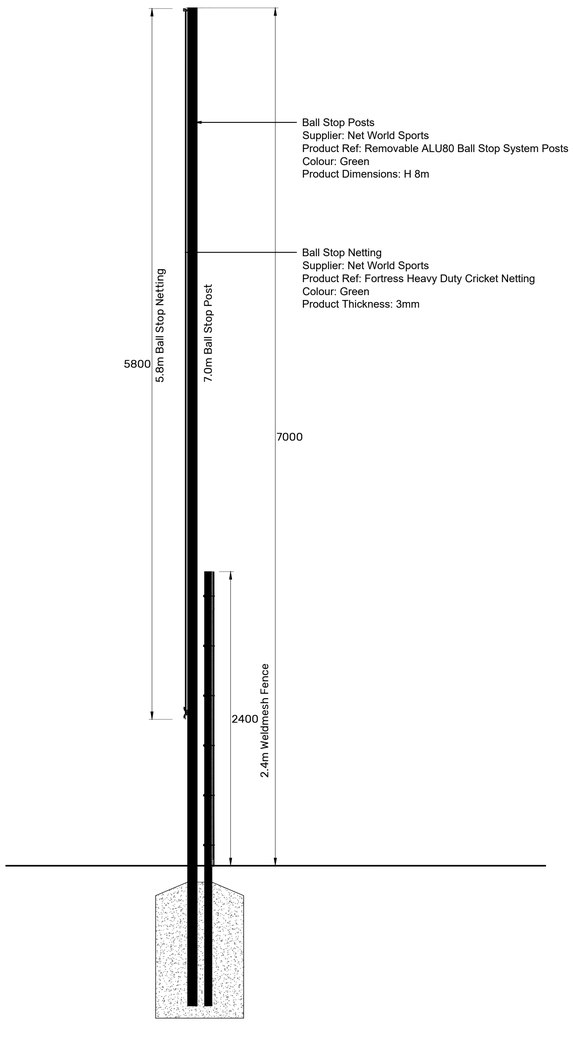

Section 02-02: Ball Stop Netting
Scale 1:25

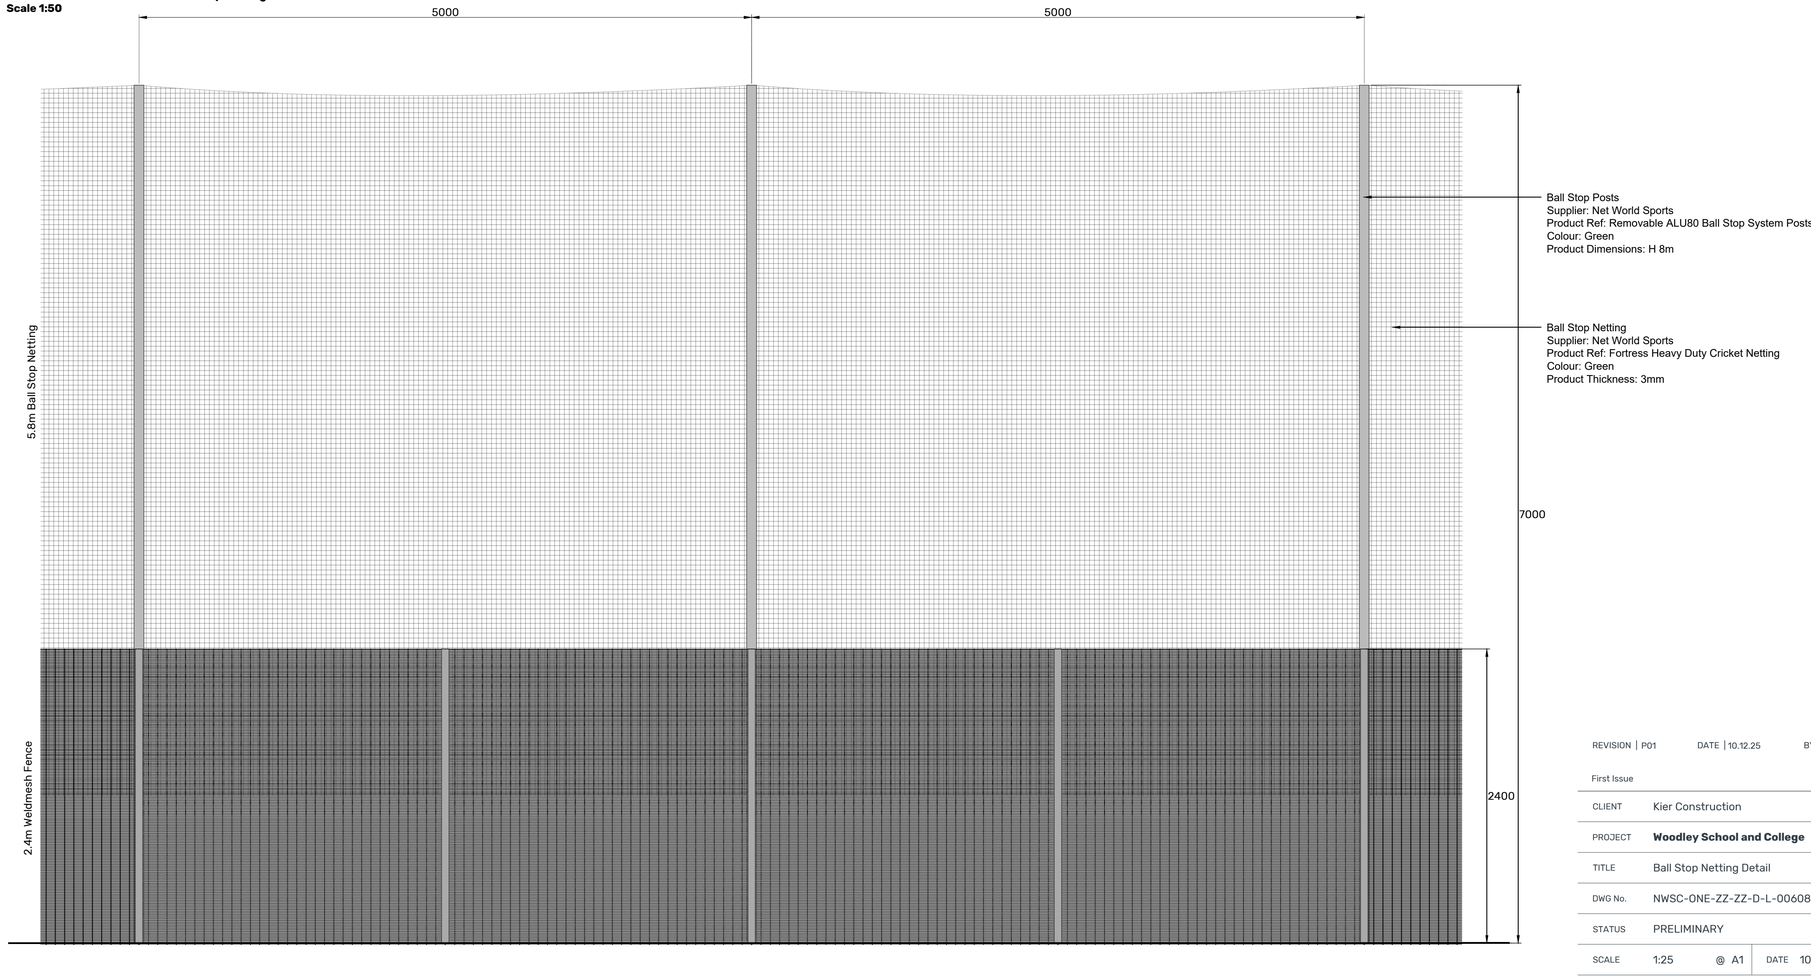

Elevation: Ball Stop Netting
Scale 1:25

REVISION | P01	DATE | 10.12.25	BY | RC	CHECKED | -	
First Issue				
CLIENT	Kier Construction			
PROJECT	**Woodley School and College**			
TITLE	Ball Stop Netting Detail			
DWG No.	NWSC-ONE-ZZ-ZZ-D-L-00608		REV	P01
STATUS	PRELIMINARY			
SCALE	1:25 @ A1	DATE 10.12.25	DRN BY	RC

0 200 400 1000
millimetres 1:25

ONE-
ENVIRONMENTS

SAILORS BETHEL, HORATIO STREET NEWCASTLE UPON TYNE, NE1 2PE | WWW.ONE-ENVIRONMENTS.CO.UK