

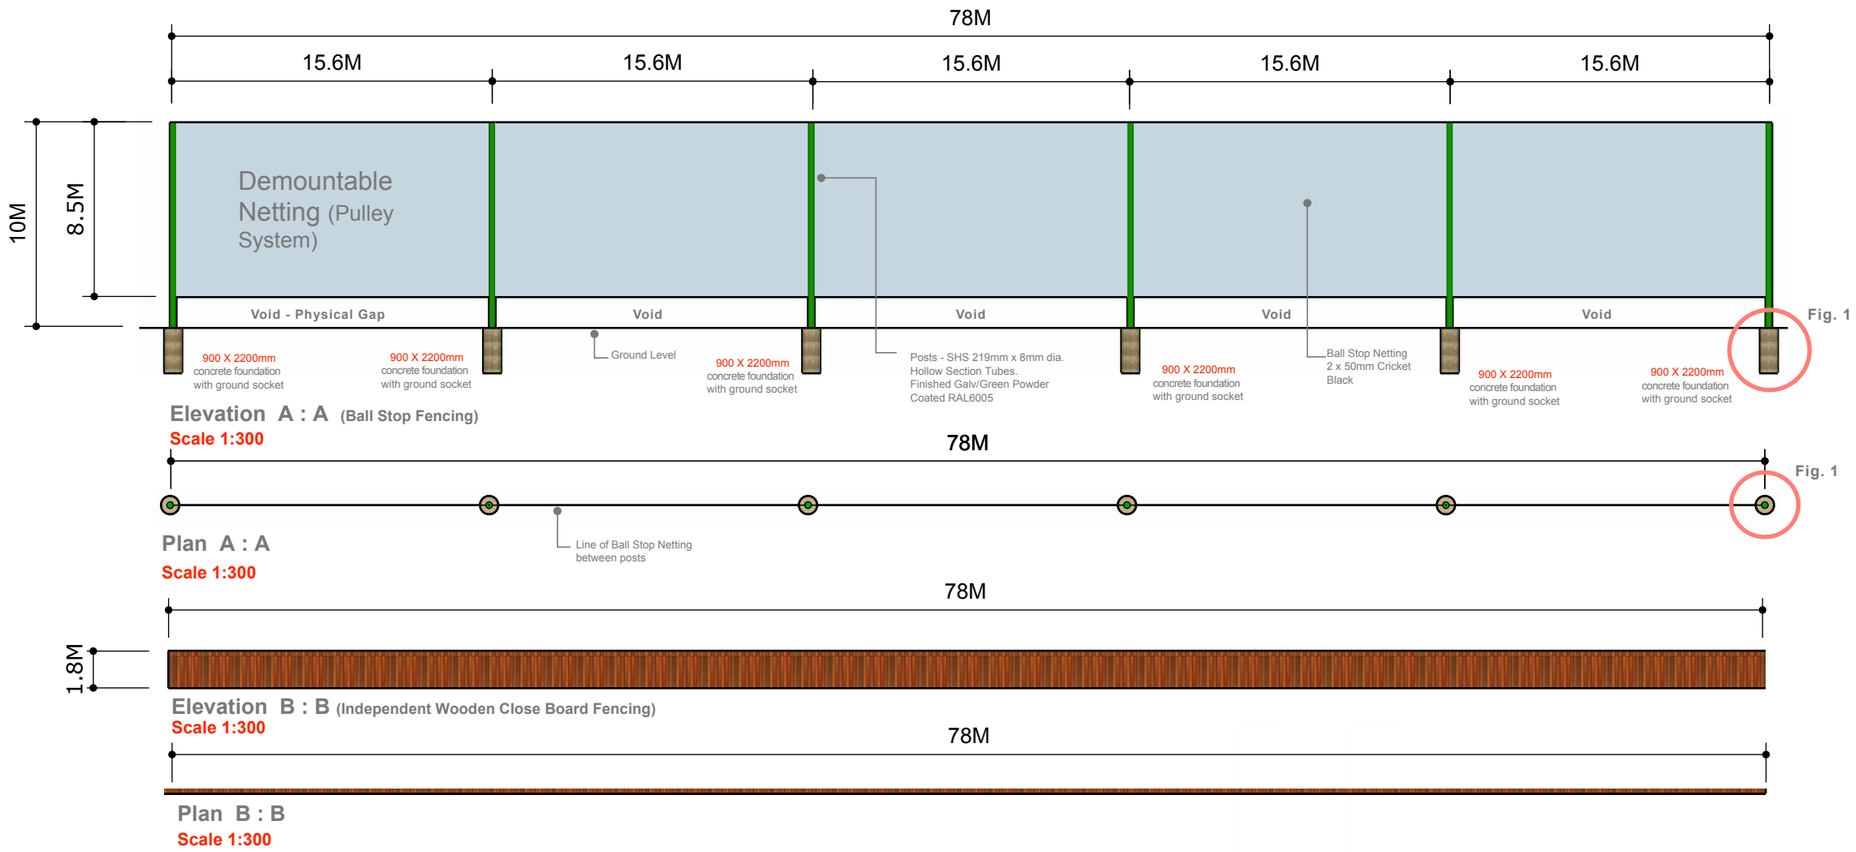


Fig. 1

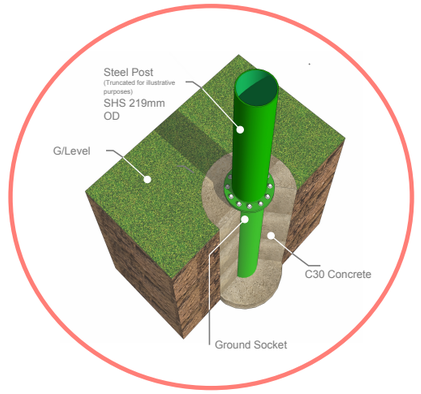

Ground Works socket arrangement

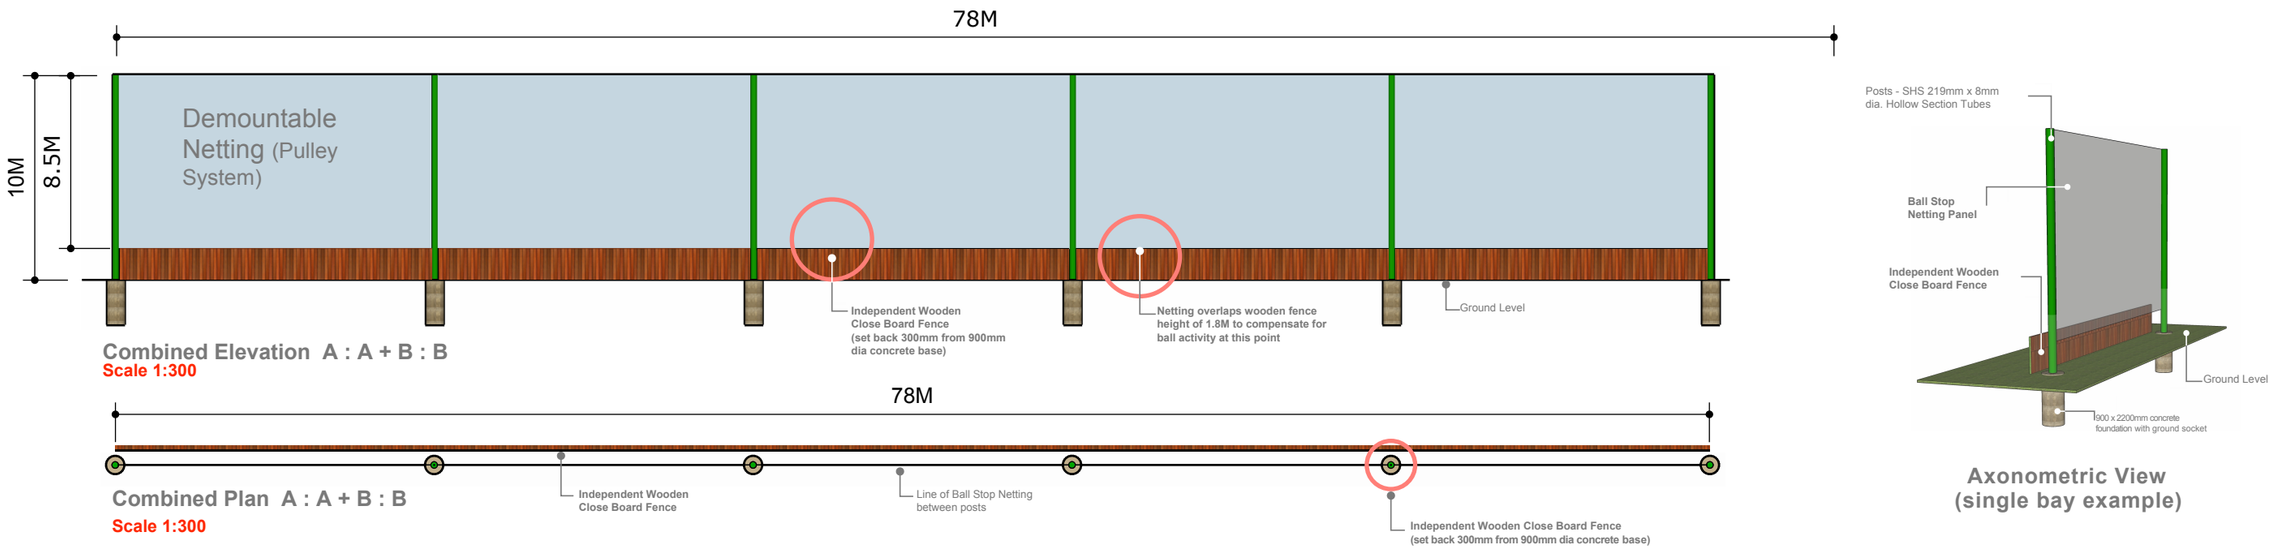

Drawing Prepared for Emley Clarence Cricket Club by Foresport Fencing UK

Axonometric View (single bay example)

ADDRESS Nick Hammond Foresport Fencing Ltd 24 Sturminster Road BRISTOL BS14 8AA	**CONTACT** t. +44 (0) 117 422 8216 **ONLINE** m. foresportfencinguk@gmail.com w. www.foresportfencing.net	**PROJECT** Ball Stop Fencing Proposal **DRAWN BY** Glyn Parry-Jones	Foresport Fencing	**CLIENT** Emley Clarence Cricket Club	**ISSUE DATE** 17.02.2026 **RE - ISSUE** 20.10.2026	**PROJECT NO.** N/A **SCALE** 1:300	© Copyright Material	A 001 A3 Document