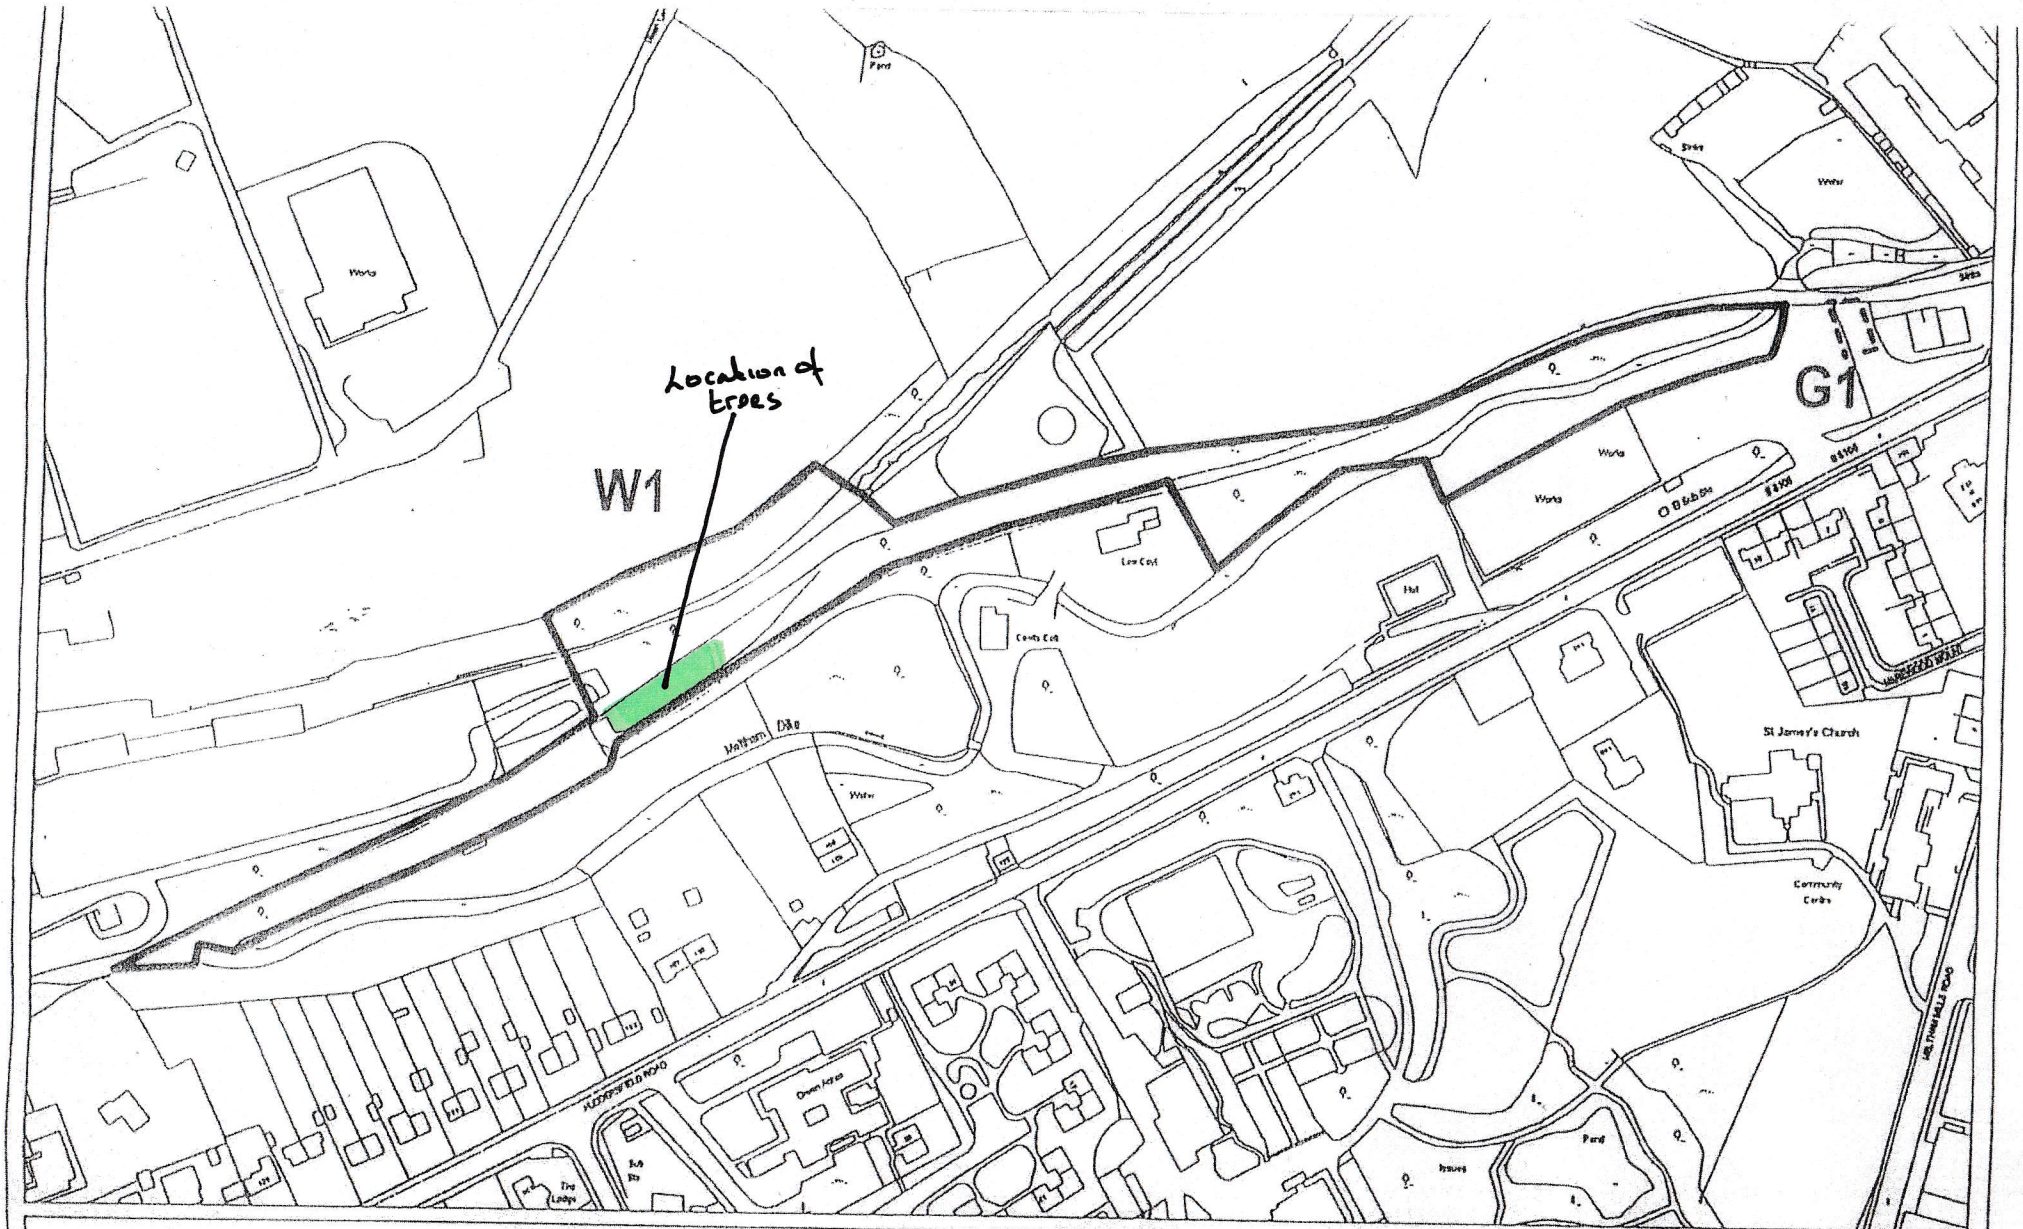


KIRKLEES METROPOLITAN COUNCIL
PLANNING SERVICES

Reproduced from the Ordnance Survey mapping with the permission of the Controller of Her Majesty's Stationery Office © Crown copyright.
Unauthorised reproduction infringes Crown copyright and may lead to prosecution or civil proceedings.
Kirklees Metropolitan Council - Licence Number : LA 078198

TREE PRESERVATION ORDER No 31 1998

Off Huddersfield Road, Meltham

Scale 1 : 2500 Grid Ref. SE 1017 1081