
# LOCATION PLAN 1:1250

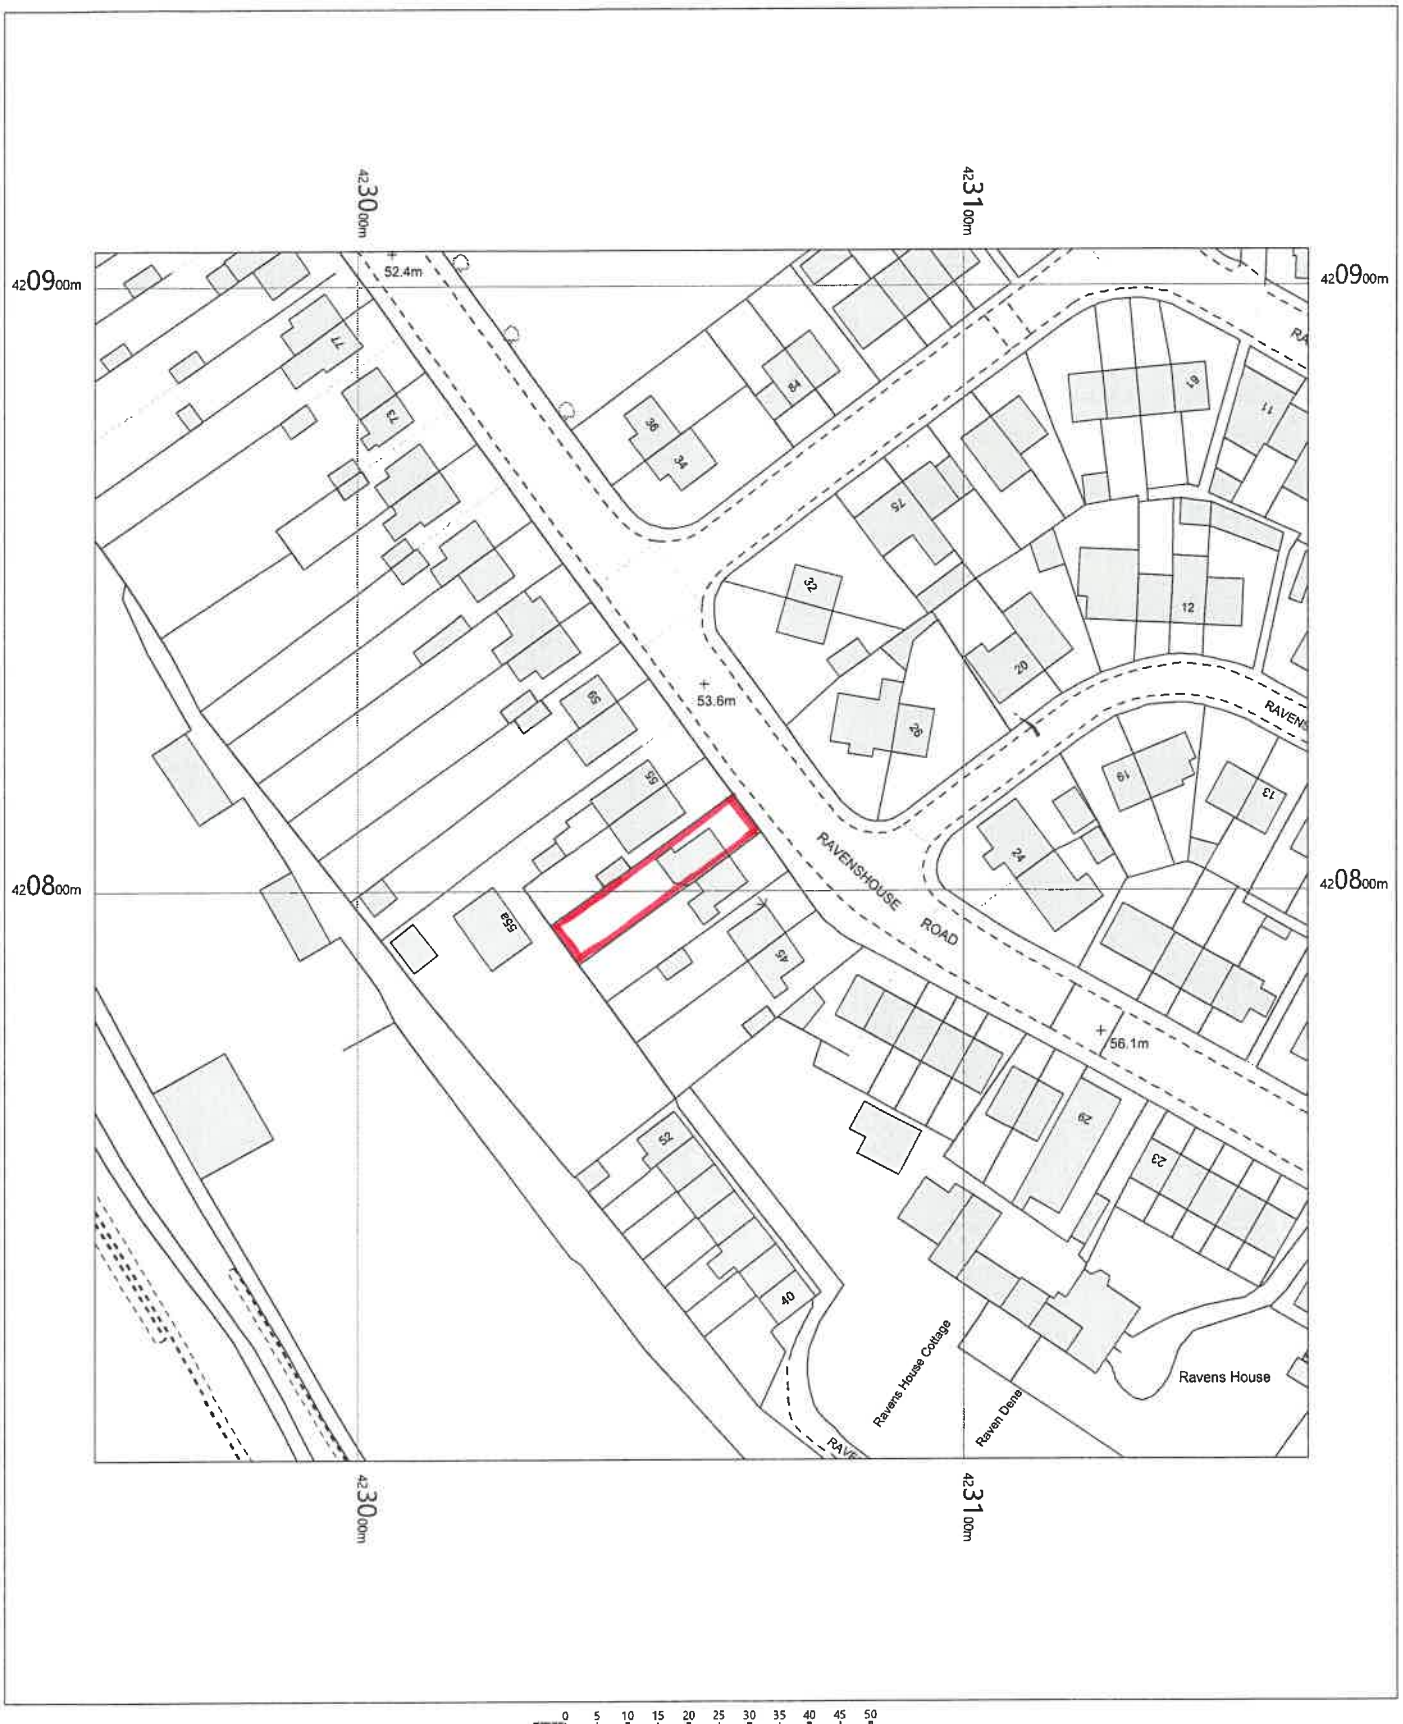


N

OS MasterMap 1250/2500/10000 scale
Monday, December 20, 2021, ID: BW1-01009686
maps.blackwell.co.uk

1:1250 scale print at A4, Centre: 423057 E, 420806 N

©Crown Copyright Ordnance Survey. Licence no. 100041041

BLACKWELL'S
MAPPING SERVICES
PERSONAL & PROFESSIONAL MAPPING
www.blackwellmapping.co.uk
TEL: 0800 151 2612
maps@blackwell.co.uk