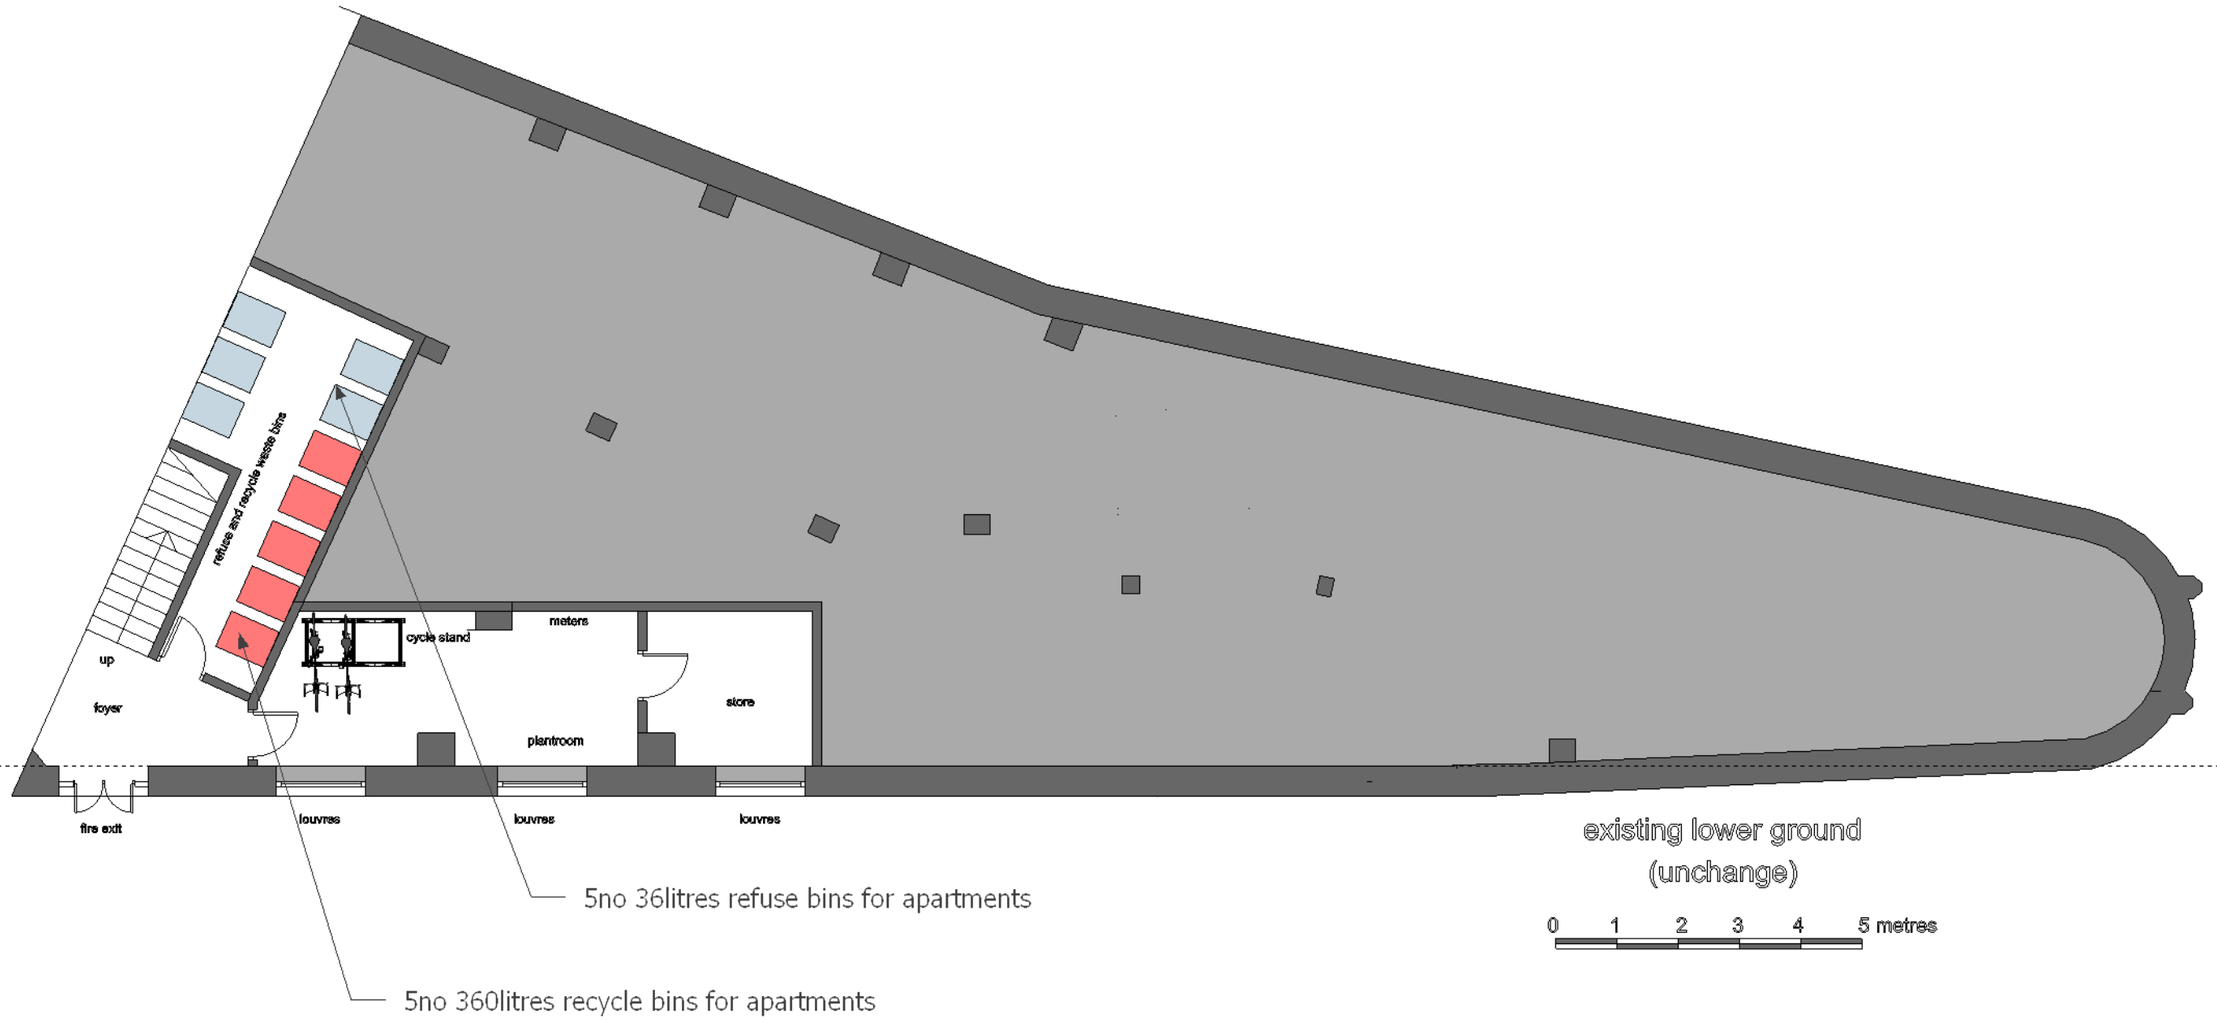


Important Notice
Do not scale off this drawing. Critical dimensions should be checked on site prior to works commencing. Dimensional conflicts should be brought to the company's attention as soon as they become apparent. Failure to do so could render the contractor liable for subsequent losses. Copyright in this drawing and any work executed from this drawing remians the property of Jade3 Architecture Ltd.

© Copyright Jade3 Architecture Ltd.

Jade3 Architecture Ltd

Jade3 Architecture Ltd, Studio 114, Westbourne Road, Huddersfield HD1 4LF
Cellphone . 07535 740097 www.jade3architecture.co.uk

17 wellington road
dewssbury
WF13 1HF

Project No.
2026
Enquiry 74

Project Title
proposed lower ground

Drawn By

Reviewed By
MC

Scale
1:100
@A3 size

Date
13/11/20126

Drawn No.
103

Reviewed Title

Revision