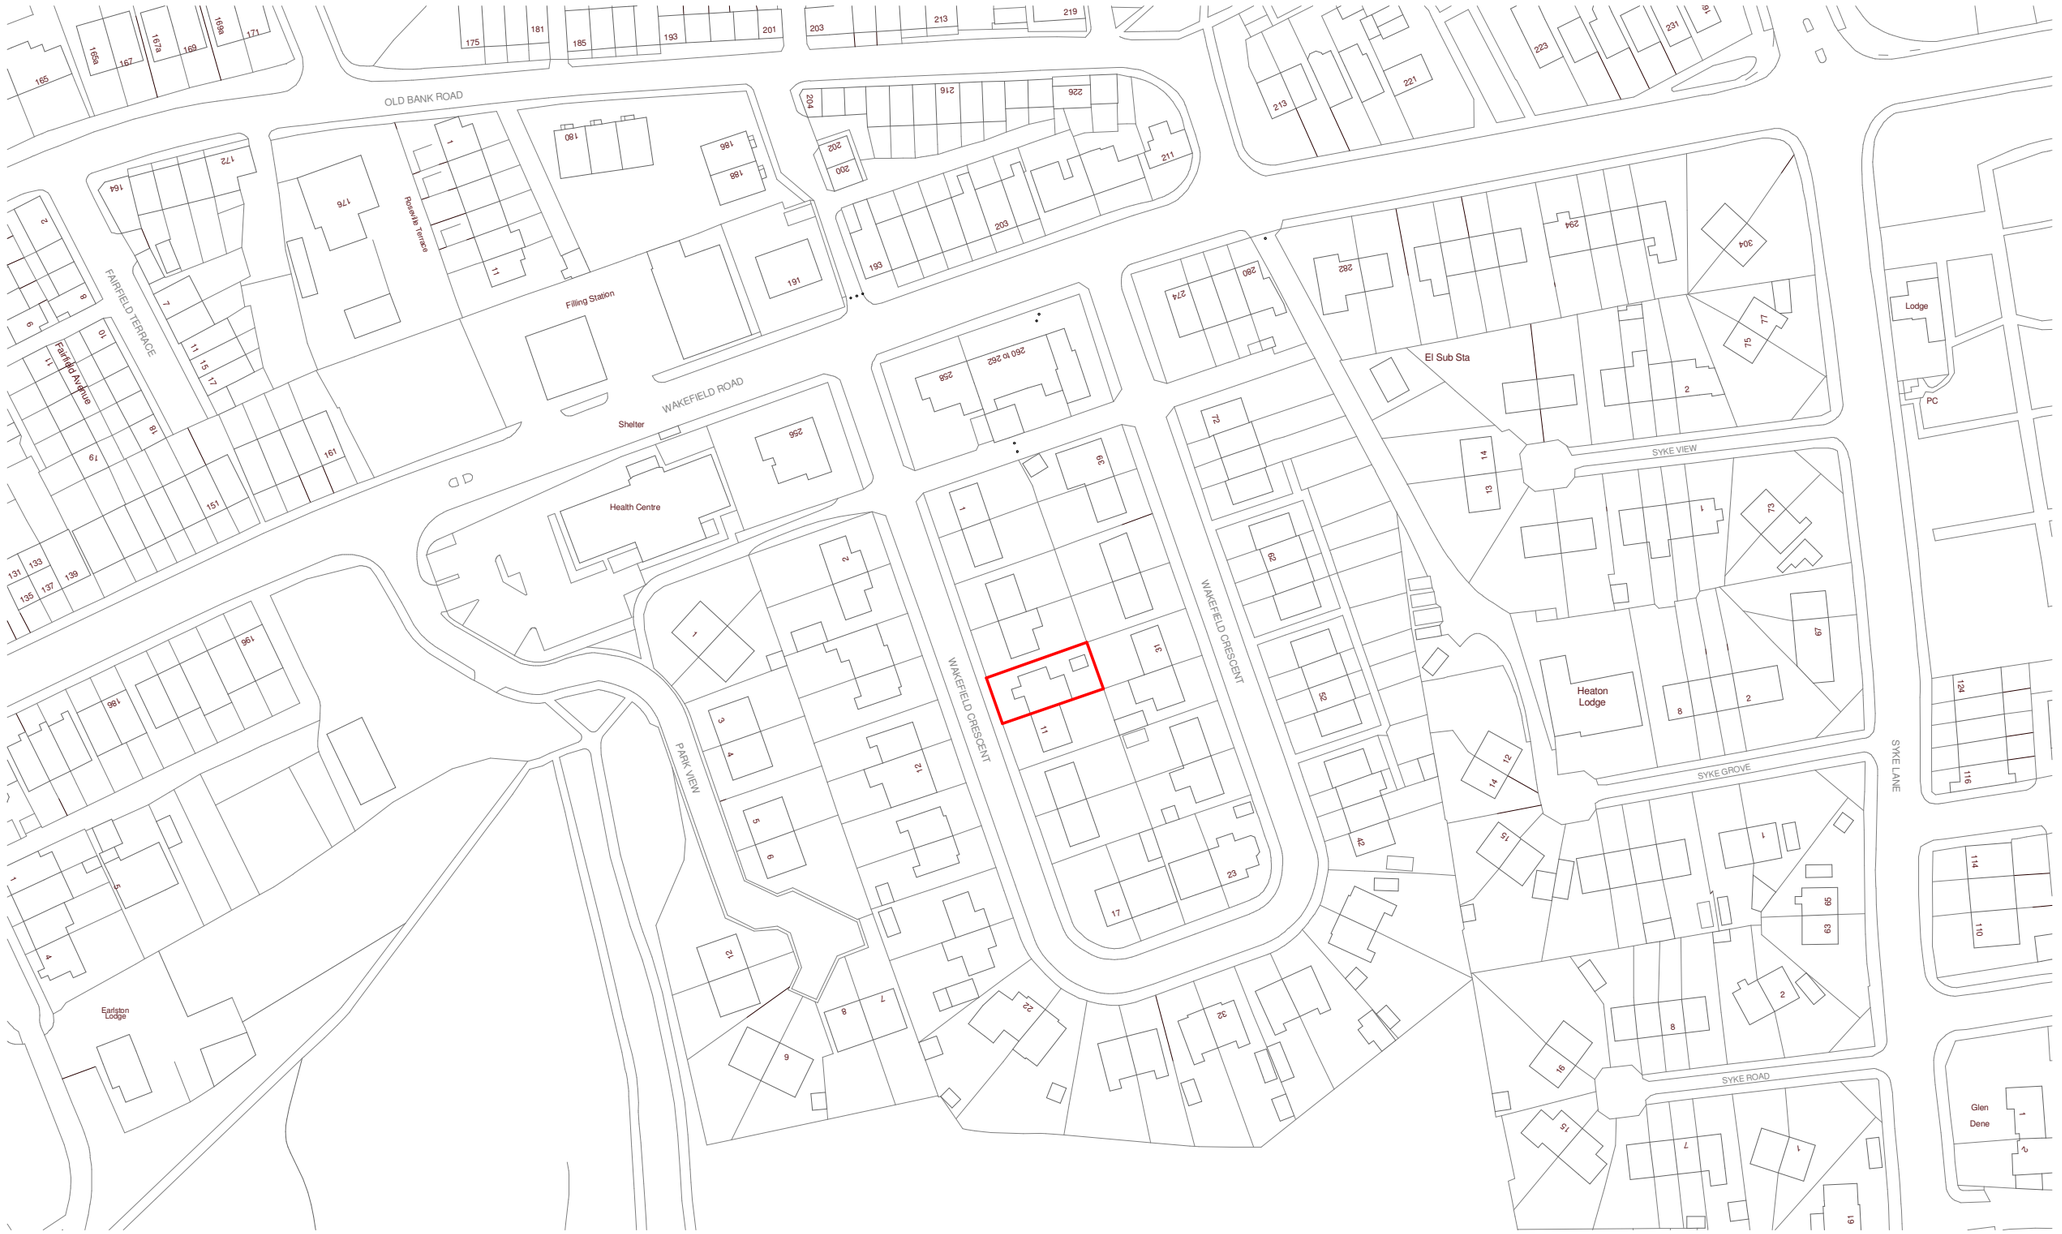


1

Site Location Plan

1 : 1250

NORTH

0 10.0 30.0 50.0 75.0m

The copyright of this drawing is vested with Novl Studio and must not be copied or reproduced without the consent of the company.

Rev.	Description	Date	Drawn	Chk.

Client
Care Angels Batley Ltd

Project
9 Wakefield Crescent, Dewsbury

Drawing Title
Site Location Plan

Drawing Status
PLANNING

NOVL STUDIO

Drawing No.
26-021-PL01

Revision

Drawn	Checked	Paper Size	Scale	Date
AR	AA	A3	1 : 1250	05.11.26