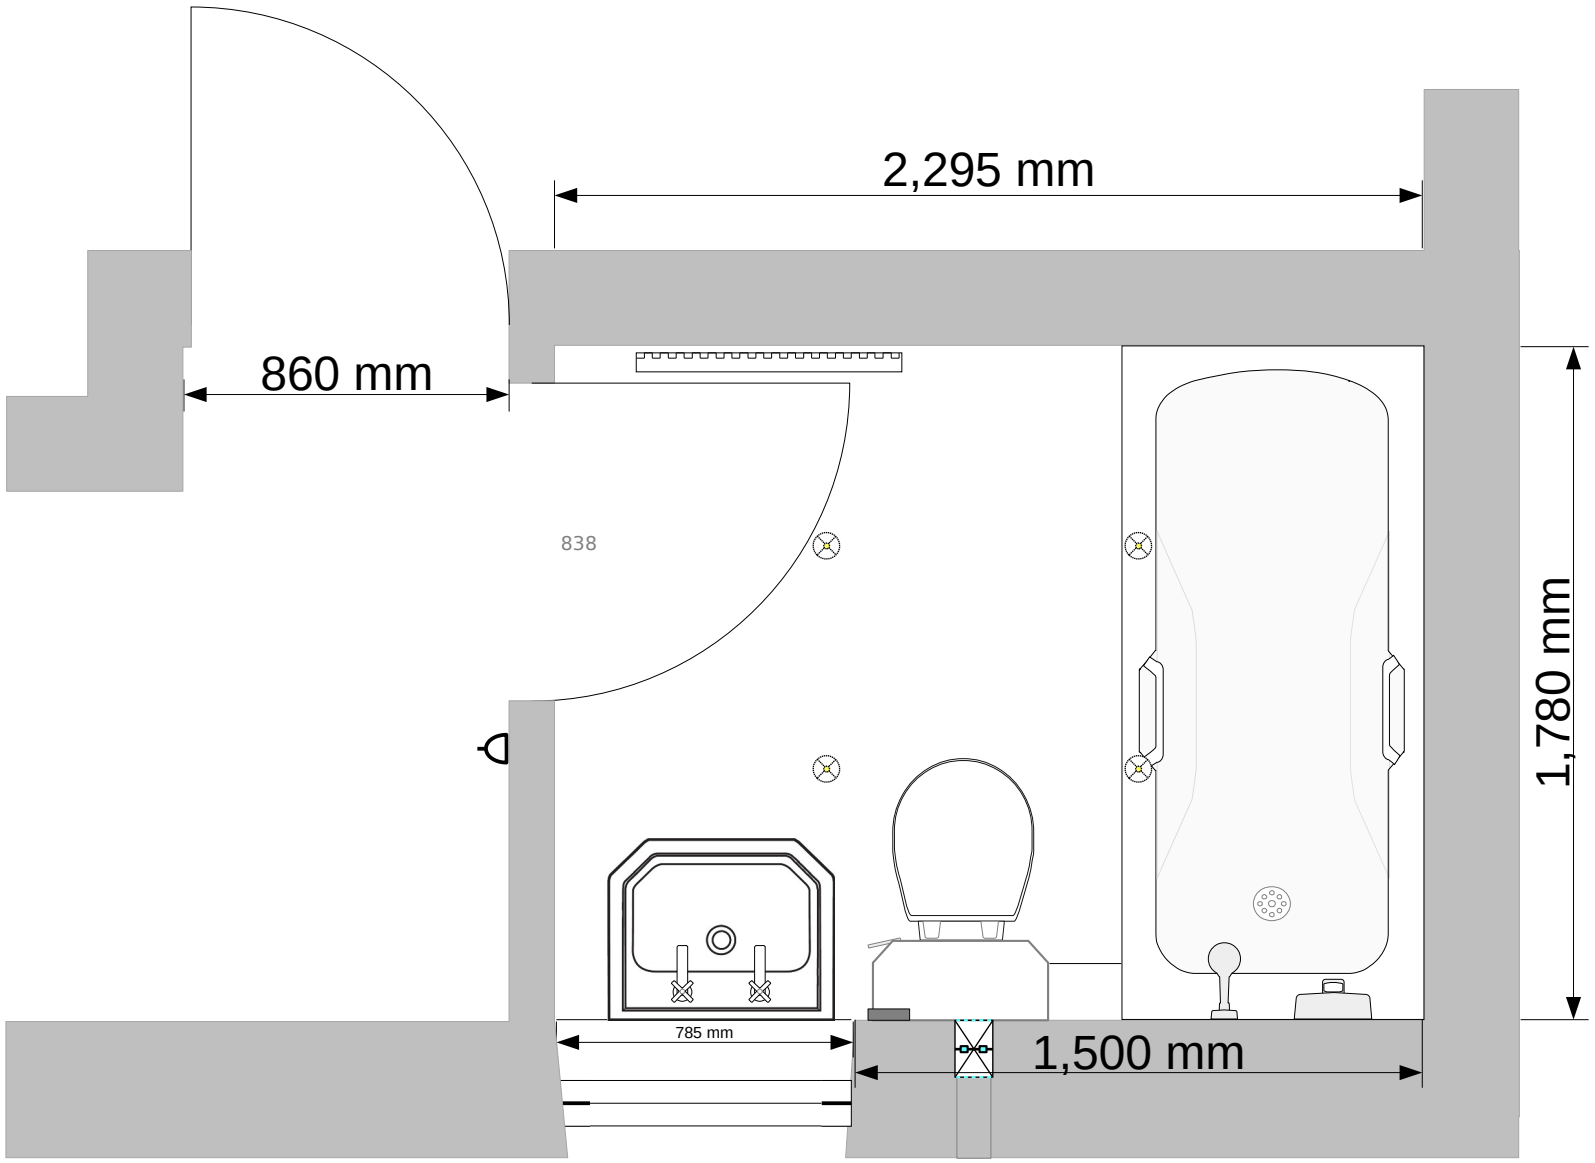


Kirklees COUNCIL

Scheme Prepared By: Andrew Wilde
(Surveyor)
Accessible Homes Team
Flint Street
Huddersfield
HD1 9EL
Tel:01484 225335
Email: AHT@kirklees.gov.uk

Bathroom Adaptation

Existing Layout

Tenure: Private / Owner Occupied

Client: Master Charlie James Clegg

6 Grove Farm, Kirkgate, Hanging Heaton Batley WF17 6AG

Urgent

Drawing no:1/2

Date: 13/07/26

Our Ref: WK/ 202615924

Assessor: Aimee Lavery

Scale: 1:20

Property Type: Bungalow	*Ceiling Height: 2715mm*	*Additional Info:* *Ground floor bathroom - timber construction floors (tiled)* *stud / presumed plaster board lined walls – 4x spotlights* *ceiling extractor fan – basin – WC - radiator – no visible external drainage,* *half tiled walls – shaver socket above WC – grade 2 listed building*
Consumer Unit: - - - -	*Heating/Hot Water: - - - -*	