
0 1 2 3 4 5m

Scale 1:100

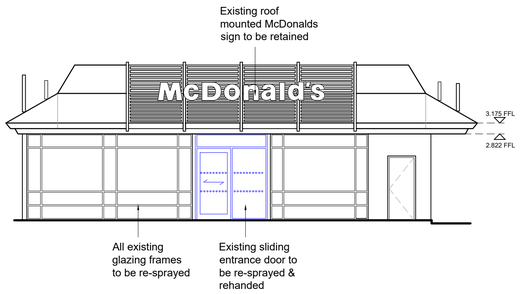

Existing Elevation 1

Scale 1:100




Existing Elevation 2

Scale 1:100




Existing Elevation 3

Scale 1:100

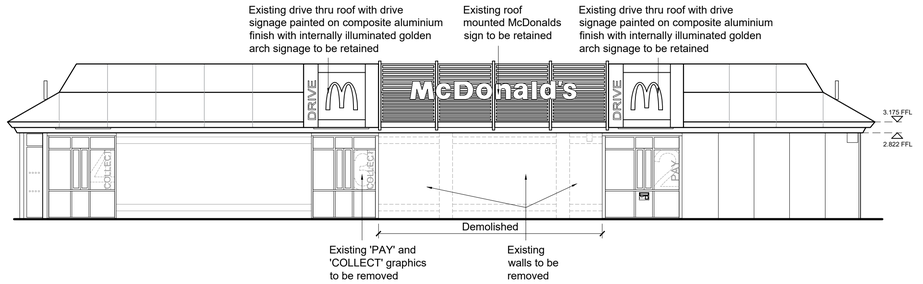


Existing Elevation 4

Scale 1:100

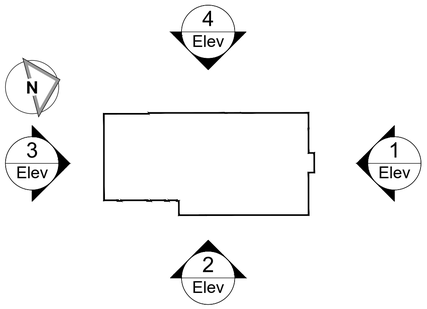

Key Plan

NTS

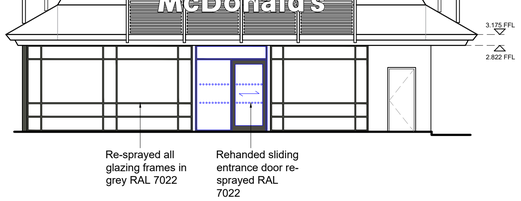


Proposed Elevation 1

Scale 1:100




Proposed Elevation 2

Scale 1:100

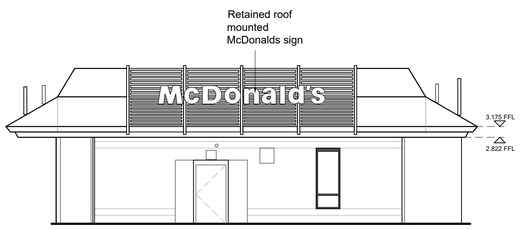

Proposed Elevation 3

Scale 1:100

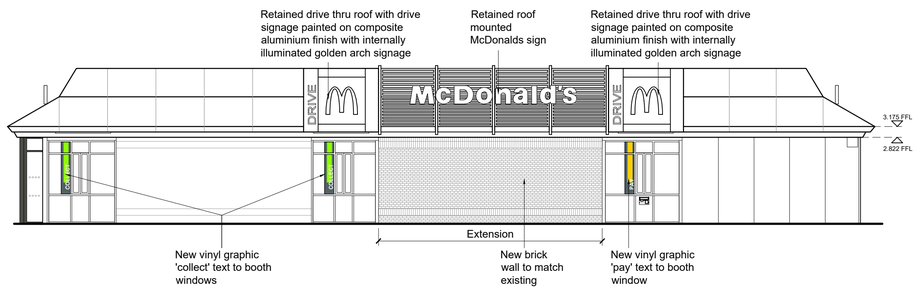

Proposed Elevation 4

Scale 1:100

Existing & Proposed Elevations

Building Finishes				
Description	Existing			Proposed
Walls	Brick & cladding			As existing
Roof	Composite louvre overclad in aluminium reynobond 4mm DG5000 teinte bois D.8103.MR reverse reynobond clay brown A8103S finish DG5000	Drive thru roof with drive signage painted on composite aluminium finish with internally illuminated golden arch signage	Full roof overclad in composite aluminium 4mm REF: interpon MK 120E dark green	As existing
Window Frames	Khaki green			Grey RAL 7022
Soffit & Fascias	Khaki green			As existing
Doors	Khaki green			As existing
Booth Windows (inc surrounds)	Over clad in grey RAL 7022 ALU and frames decorated grey RAL 7022			As existing

NOTES

- All dimensions and levels are to be checked on site.
- Any discrepancies are to be reported to the architect before any work commences.
- Whilst information on this sheet is issued to scale, scaling directly from this drawing may result in inaccuracies. For precise measurements, refer to the stated dimensions or contact the Architect.
- This drawing shall not be reproduced without express written permission from AEW.
- Title overlay drawings and ownership boundaries are produced using all reasonable endeavours. AEW cannot be responsible for the accuracy or scale discrepancy of base plans supplied to them.
- All works are to be undertaken in accordance with Building Regulations and the latest British Standards.
- All proprietary materials and products are to be used strictly in accordance with the manufacturers recommendations.

Project Notes

- All drawings to be read in conjunction with all other drawings as noted on issue sheet.
- Drawing based on ASK Architecture: 1155-0005 RevE dated 20/09/2016

Planning

REV	Date	Drawn by: -	Checked by: -
-	08/10/2026	JP	CA

Initial Issue

Purpose of Issue: **For Approval**

drawing stage: **Planning**

client: **McDonald's Restaurants Ltd**

project: **Centre 27 Business Park, Gledard Road, Leeds, WF17 9TB**

store: **0472**

drawing title: **Existing & Proposed Elevations**

date: **08/10/2026** drawn: **JP**

scale@A1: **1:100** checked: **CA**

Rev: **-**

Job No: **15459_AEW_0472_0005**

aew architects
0161 214 4370
www.aewarchitects.com