N

0 10 20 30 40 50m

Scale 1:1250

NOTES


- All dimensions and levels are to be checked on site.
- Any discrepancies are to be reported to the architect before any work commences.
- Whilst information on this sheet is issued to scale, scaling directly from this drawing may result in inaccuracies. For precise measurements, refer to the stated dimensions or contact the Architect.
- This drawing shall not be reproduced without express written permission from AEW.
- Title overlay drawings and ownership boundaries are produced using all reasonable endeavours. AEW cannot be responsible for the accuracy or scale discrepancy of base plans supplied to them.
- All works are to be undertaken in accordance with Building Regulations and the latest British Standards.
- All proprietary materials and products are to be used strictly in accordance with the manufacturers recommendations.

Project Notes

- All drawings to be read in conjunction with all other drawings as noted on issue sheet.
- Drawing based on ASK Architecture: 1155-0001 dated 05/11/2015 and OS Pro Map
- Ordnance Survey (c) Crown Copyright 2014. All rights reserved. Licence number 100022432

McDonald's Demise Boundary Indicated:

Application Boundary Indicated:

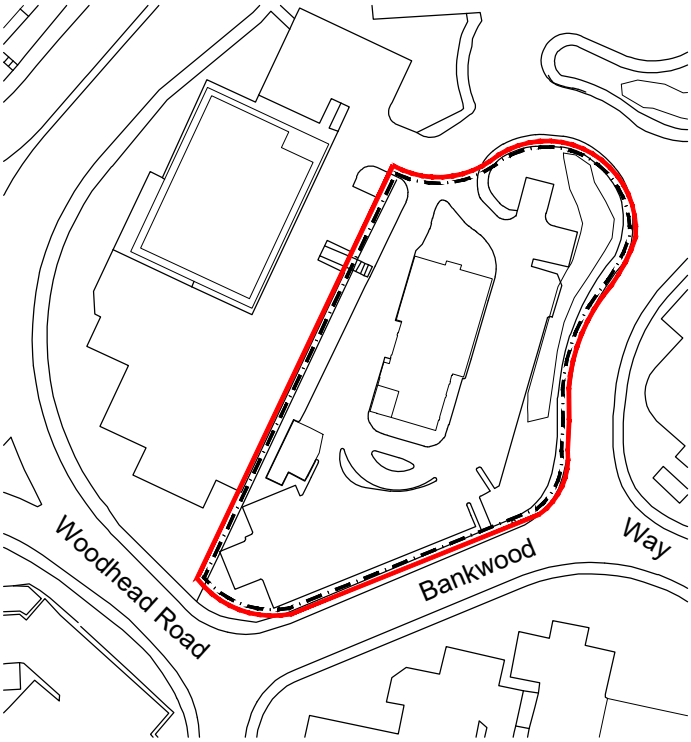

Ordnance Survey (c) Crown Copyright 2014. All rights reserved. Licence number 100022432

Site Location Plan

Scale 1:1250

Location Plan

Planning

REV	Date	Drawn by: -	Checked by: -
-	08/10/2026	JP	CA
Initial Issue			

Purpose of Issue

For Approval

drawing stage **Planning**

client

McDonald's Restaurants Ltd

project

Centre 27 Business Park
Gledard Road,
Leeds, WF17 9TB

store

0472

drawing title

Location Plan

date	08/10/2026	drawn	JP
scale@A4	1:1250	checked	CA

Rev -

Job No **15459_AEW_0472_0001**

aew architects
0161 214 4370
www.aewarchitects.com

AEW