
MR & MRS MARK WILSON

PROPOSED SIDE TWO STOREY EXTENSION
AT 47 TURNSHAWS AVENUE, KIRKBURTON. HUDDERSFIELD.HD8 0TJ




Existing Ground Floor / Site Plan



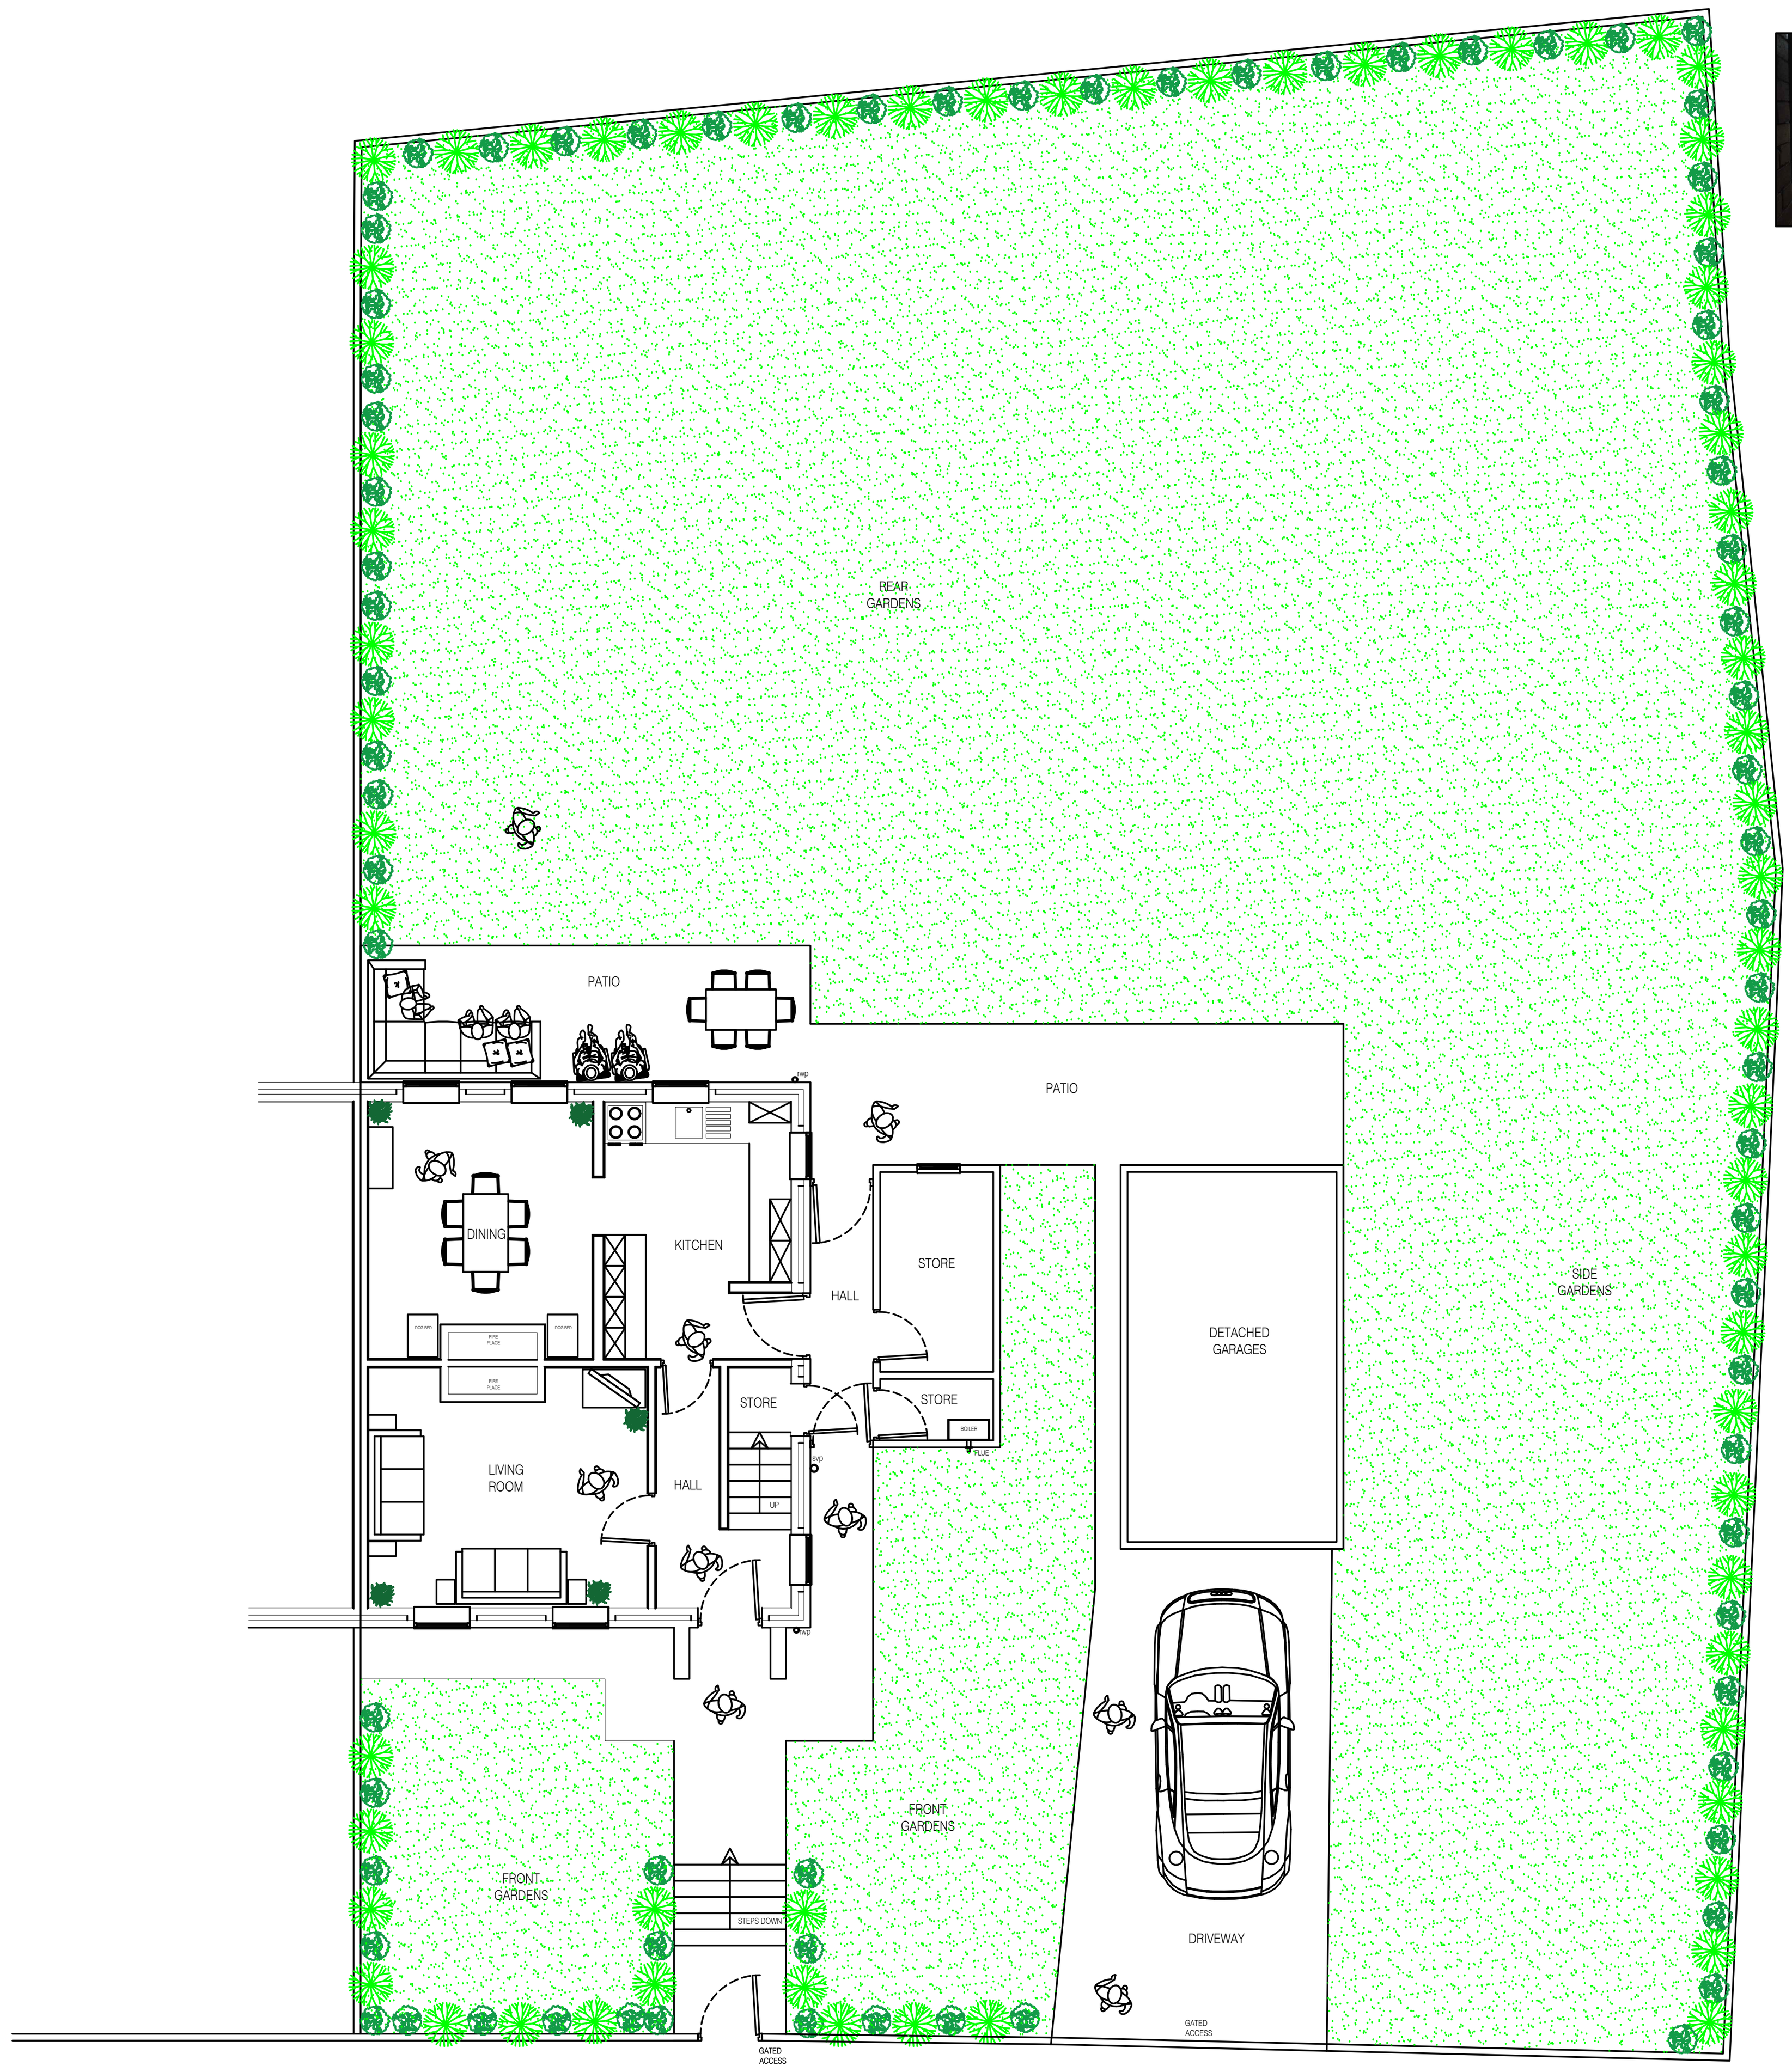





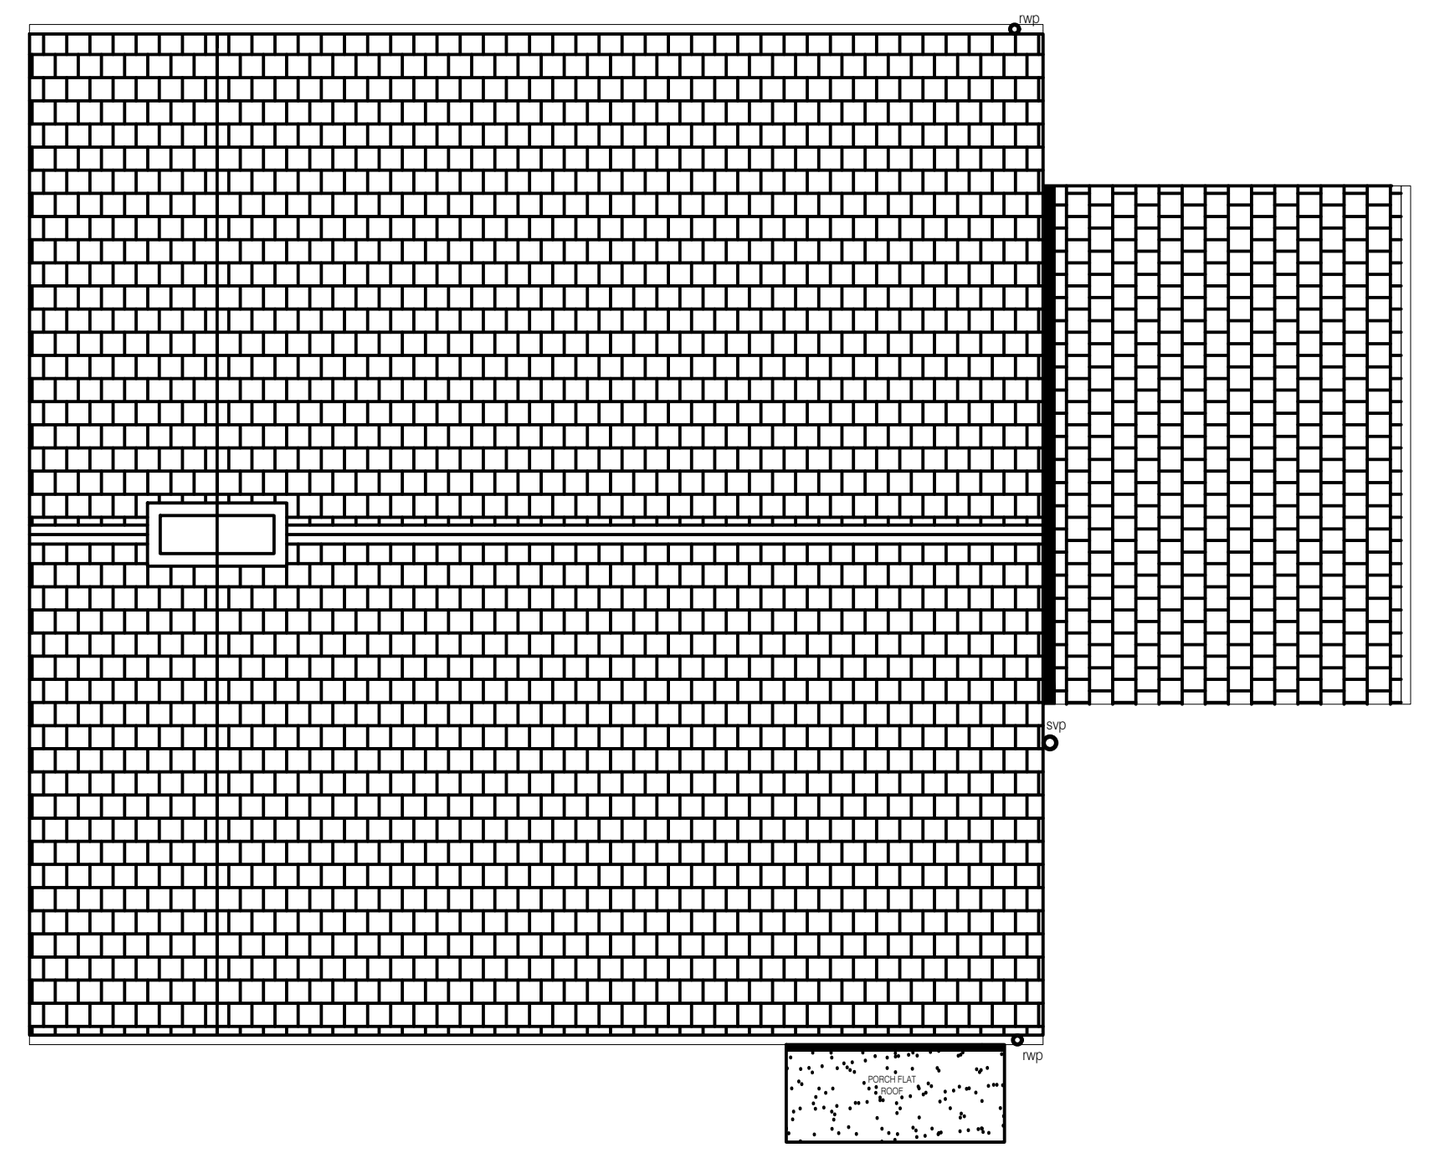


Existing Roof Plan







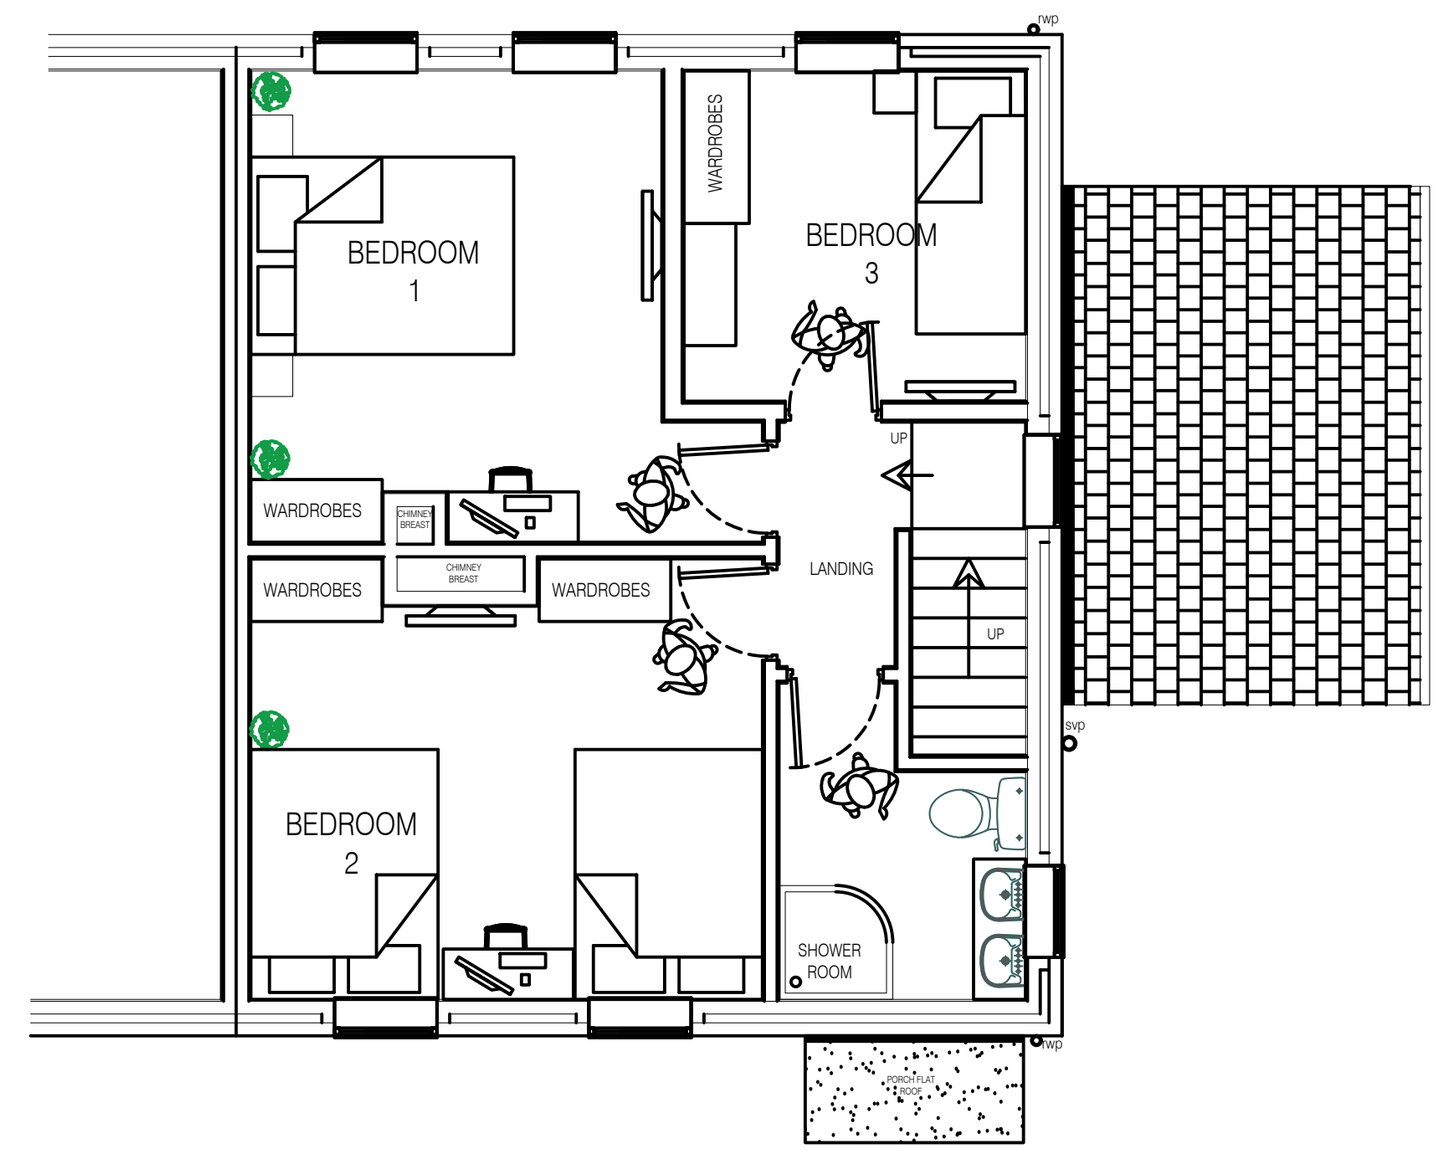

Existing First Floor Plan















SITE LOCATION PLAN @ 1:1000 SCALE

EXISTING PLANS & ELEVATIONS @ 1:100 SCALE

- Architectural design
- Planning & Building Regulations
- Landscape architecture
- 3D Visualisation & model making

CLIENTS
MR.&.MRS.MARK.WILSON

PROPOSED.TWO.STOREY.SIDE.EXTENSION
DEMOLITION.OF.SINGLE.STOREY.EXTENSION

DRAWING OF
47.TURNSHAWS.AVENUE,KIRKBURTON
HUDDERSFIELD.HD80TJ

EXISTING.PLANS.&.ELEVATIONS
PLANNING.SUBMISSION

drawing no		rev	date
DWG-001W		A	NOV-26
scale	drawn	checked by	checked date
1:100@.A1	SMT	MW	NOV-26