
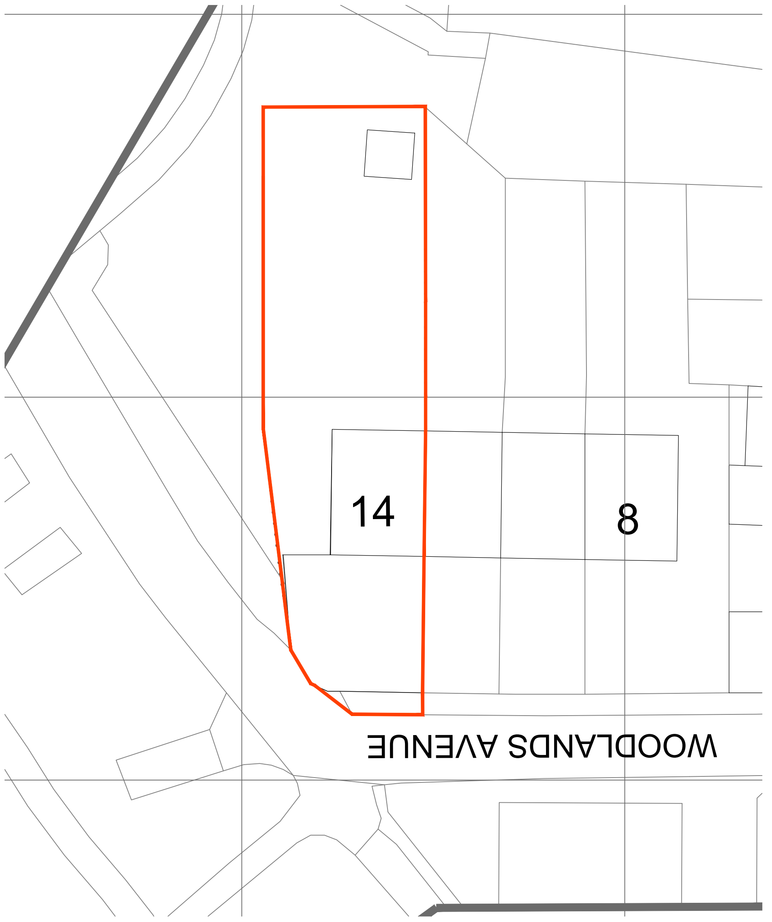


EXISTING SITE PLAN 1:200

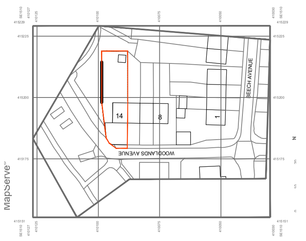

LOCATION PLAN 1:1250

DRAWING DESCRIPTION
EXISTING & PROPOSED SITE PLAN
& LOCATION PLAN

JOB TITLE
14 WOODLANDS AVE.
THONGSBRIDGE

CLIENT
KEYAN & AMY MILANIAN

DRAWN BY
DATE NOV 26
CHECKED

SCALE 1:100, 1:200 1:1250 @ A1
DRAWING NO. 3004- 00-04
REVISION -

L'ARCHE DEVELOPMENTS
L'Arche Developments (Huddersfield) Ltd
1 The Garden
Thongsbridge
Holmfirth
HD9 3TW
mail@larche-developments.co.uk
Company No. 10135855
Clare Parker-Hugill 07751316456 & Emma Hanks 07779703443



PROPOSED SITE PLAN 1:100