

NOTE: ALL DIMENSIONS SHOWN ARE PROVISIONAL DIMENSIONS ONLY & SHOULD NOT BE READ AS EXACT MEASUREMENTS.
THESE MAY NEED TO BE ALTERED DUE TO SITE CONSTRAINTS/ INSPECTION
THE DRAWINGS AND DESIGN ARE THE COPYRIGHT OF L'ARCHE DEVELOPMENTS YORKSHIRE LTD & SHOULD NOT BE RE-PRODUCED WITHOUT PRIOR PERMISSION

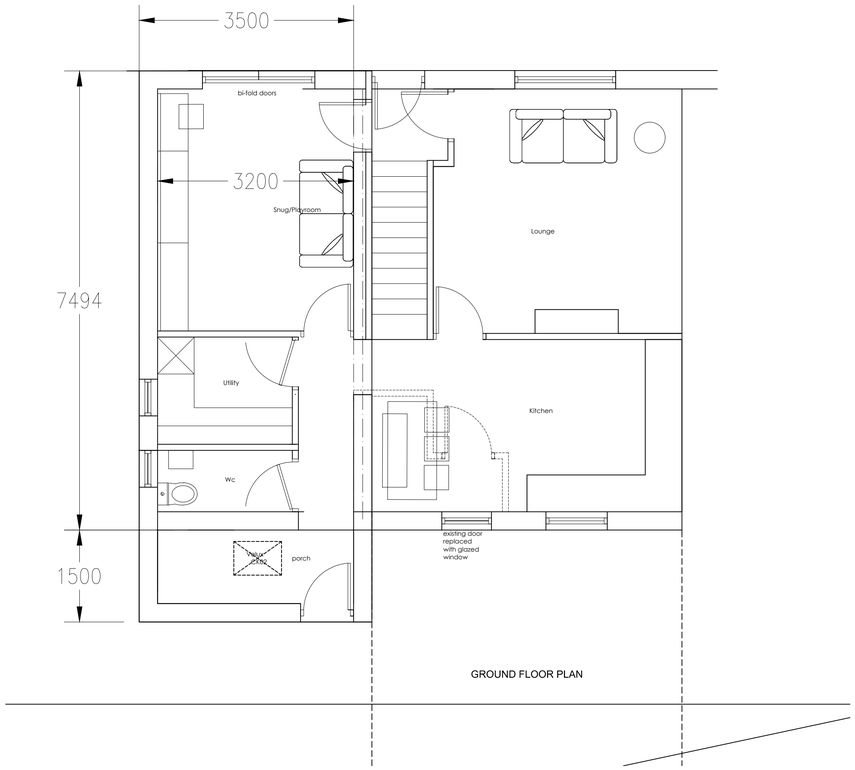

GROUND FLOOR PLAN

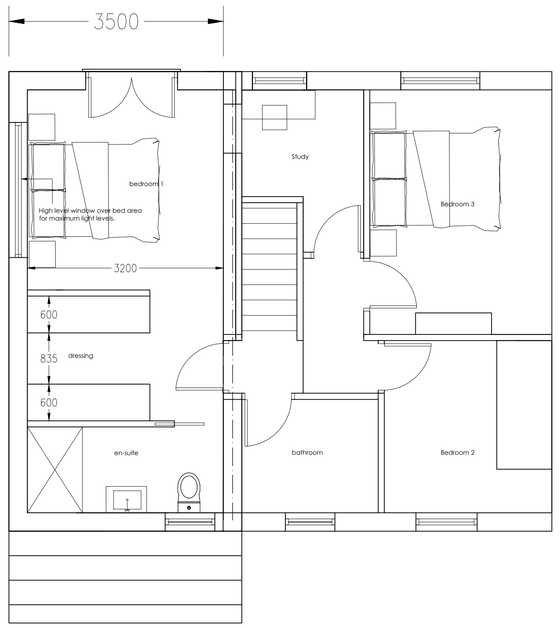

FIRST FLOOR PLAN

DRAWING DESCRIPTION
PROPOSED FLOOR PLANS

JOB TITLE
14 Woodlands Ave
Thongsbridge

CLIENT
Keyan & Amy Milanian

DRAWN BY
SCALE 1:200, 1:50 @ A1
DATE March 2026
DRAWING NO. 3004- 00-02
REVISION C
CHECKED

L'Arche Developments (Yorkshire) Ltd
3 The Studio
The Old Brickworks
HD4 6UY
mail@larchedevelopments.co.uk
Company Reg 8145244 VATReg 141626355
Claire Parker-Hugill 07787226469 & Emma Hanks 07779724443