NOTE: ALL DIMENSIONS SHOWN ARE PROVISIONAL DIMENSIONS ONLY & SHOULD NOT BE READ AS EXACT MEASUREMENTS.
THESE MAY NEED TO BE ALTERED DUE TO SITE CONSTRAINTS/ INSPECTION
THE DRAWINGS AND DESIGN ARE THE COPYRIGHT OF L'ARCHE DEVELOPMENTS YORKSHIRE LTD & SHOULD NOT BE RE-PRODUCED WITHOUT PRIOR PERMISSION



REAR GARDEN ELEVATION



FRONT DRIVEWAY ELEVATION

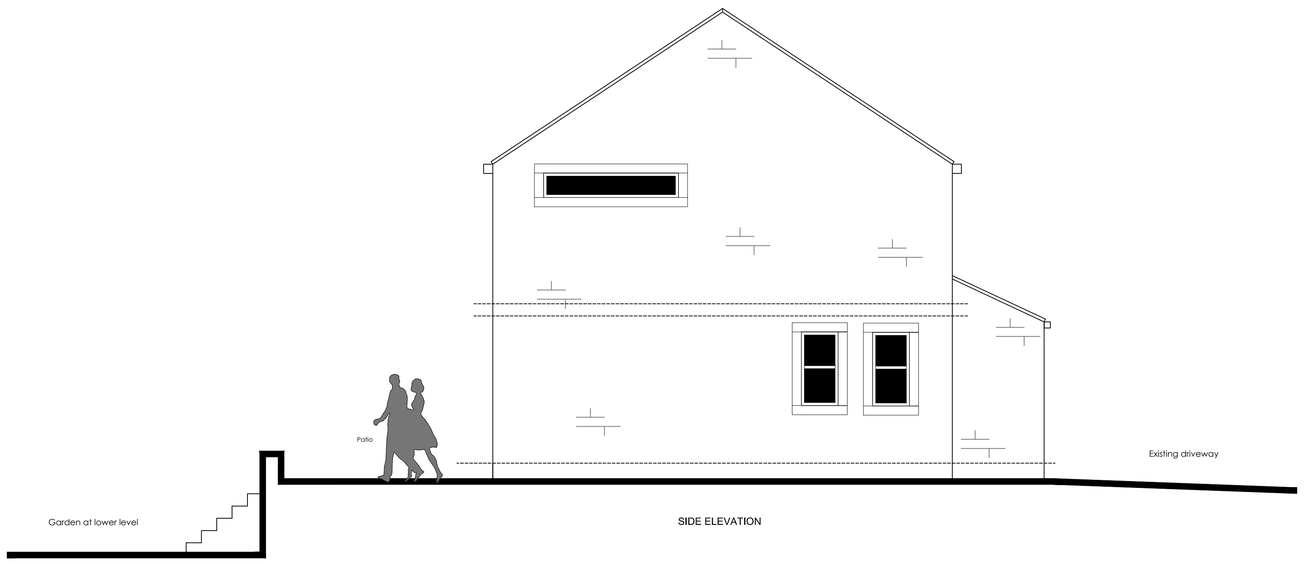

SIDE ELEVATION

DRAWING DESCRIPTION
PROPOSED ELEVATIONS

JOB TITLE
14 Woodlands Ave
Thongsbridge

CLIENT
Keyan & Amy Milanian

DRAWN BY		SCALE 1:200, 1:50 @ A1	
DATE	March 2026	DRAWING NO. 3004- 00-03	REVISION A
CHECKED			

L'Arche Developments (Yorkshire) Ltd
3 The Studio
The Old Brickworks
HD4 6UY
mail@larchedevelopments.co.uk
Company Reg:01455041VATReg: 141626355
Claire Parker Hugill 07787226469 & Emma Hanks 07779724443