Location Plan 1:1250 showing track

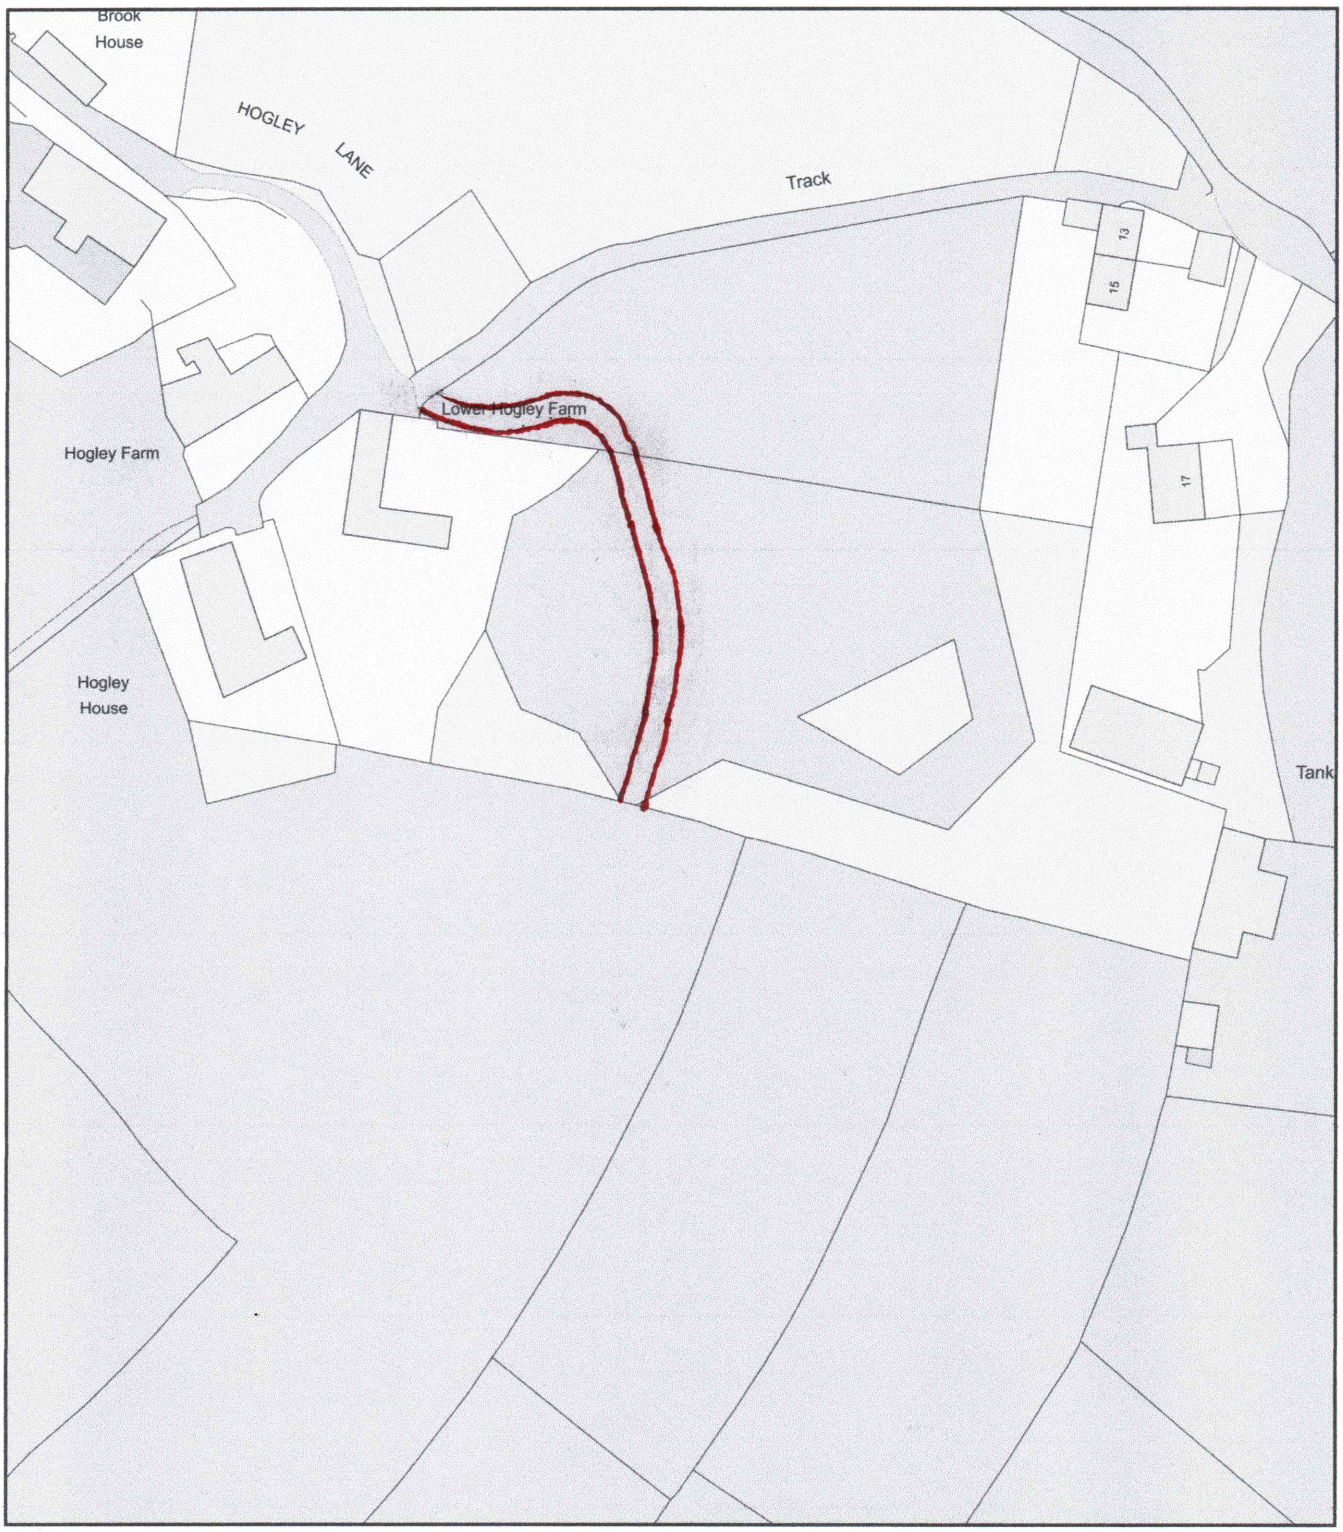

0 50
Metres

N

ReQuestaPlan

Plan Produced for: Tony Coldwell

Date Produced: 17 Nov 2026

Plan Reference Number: TQRQM26321111338298

Scale: 1:1250 @ A4

© Crown copyright and database rights 2025 OS 100042766