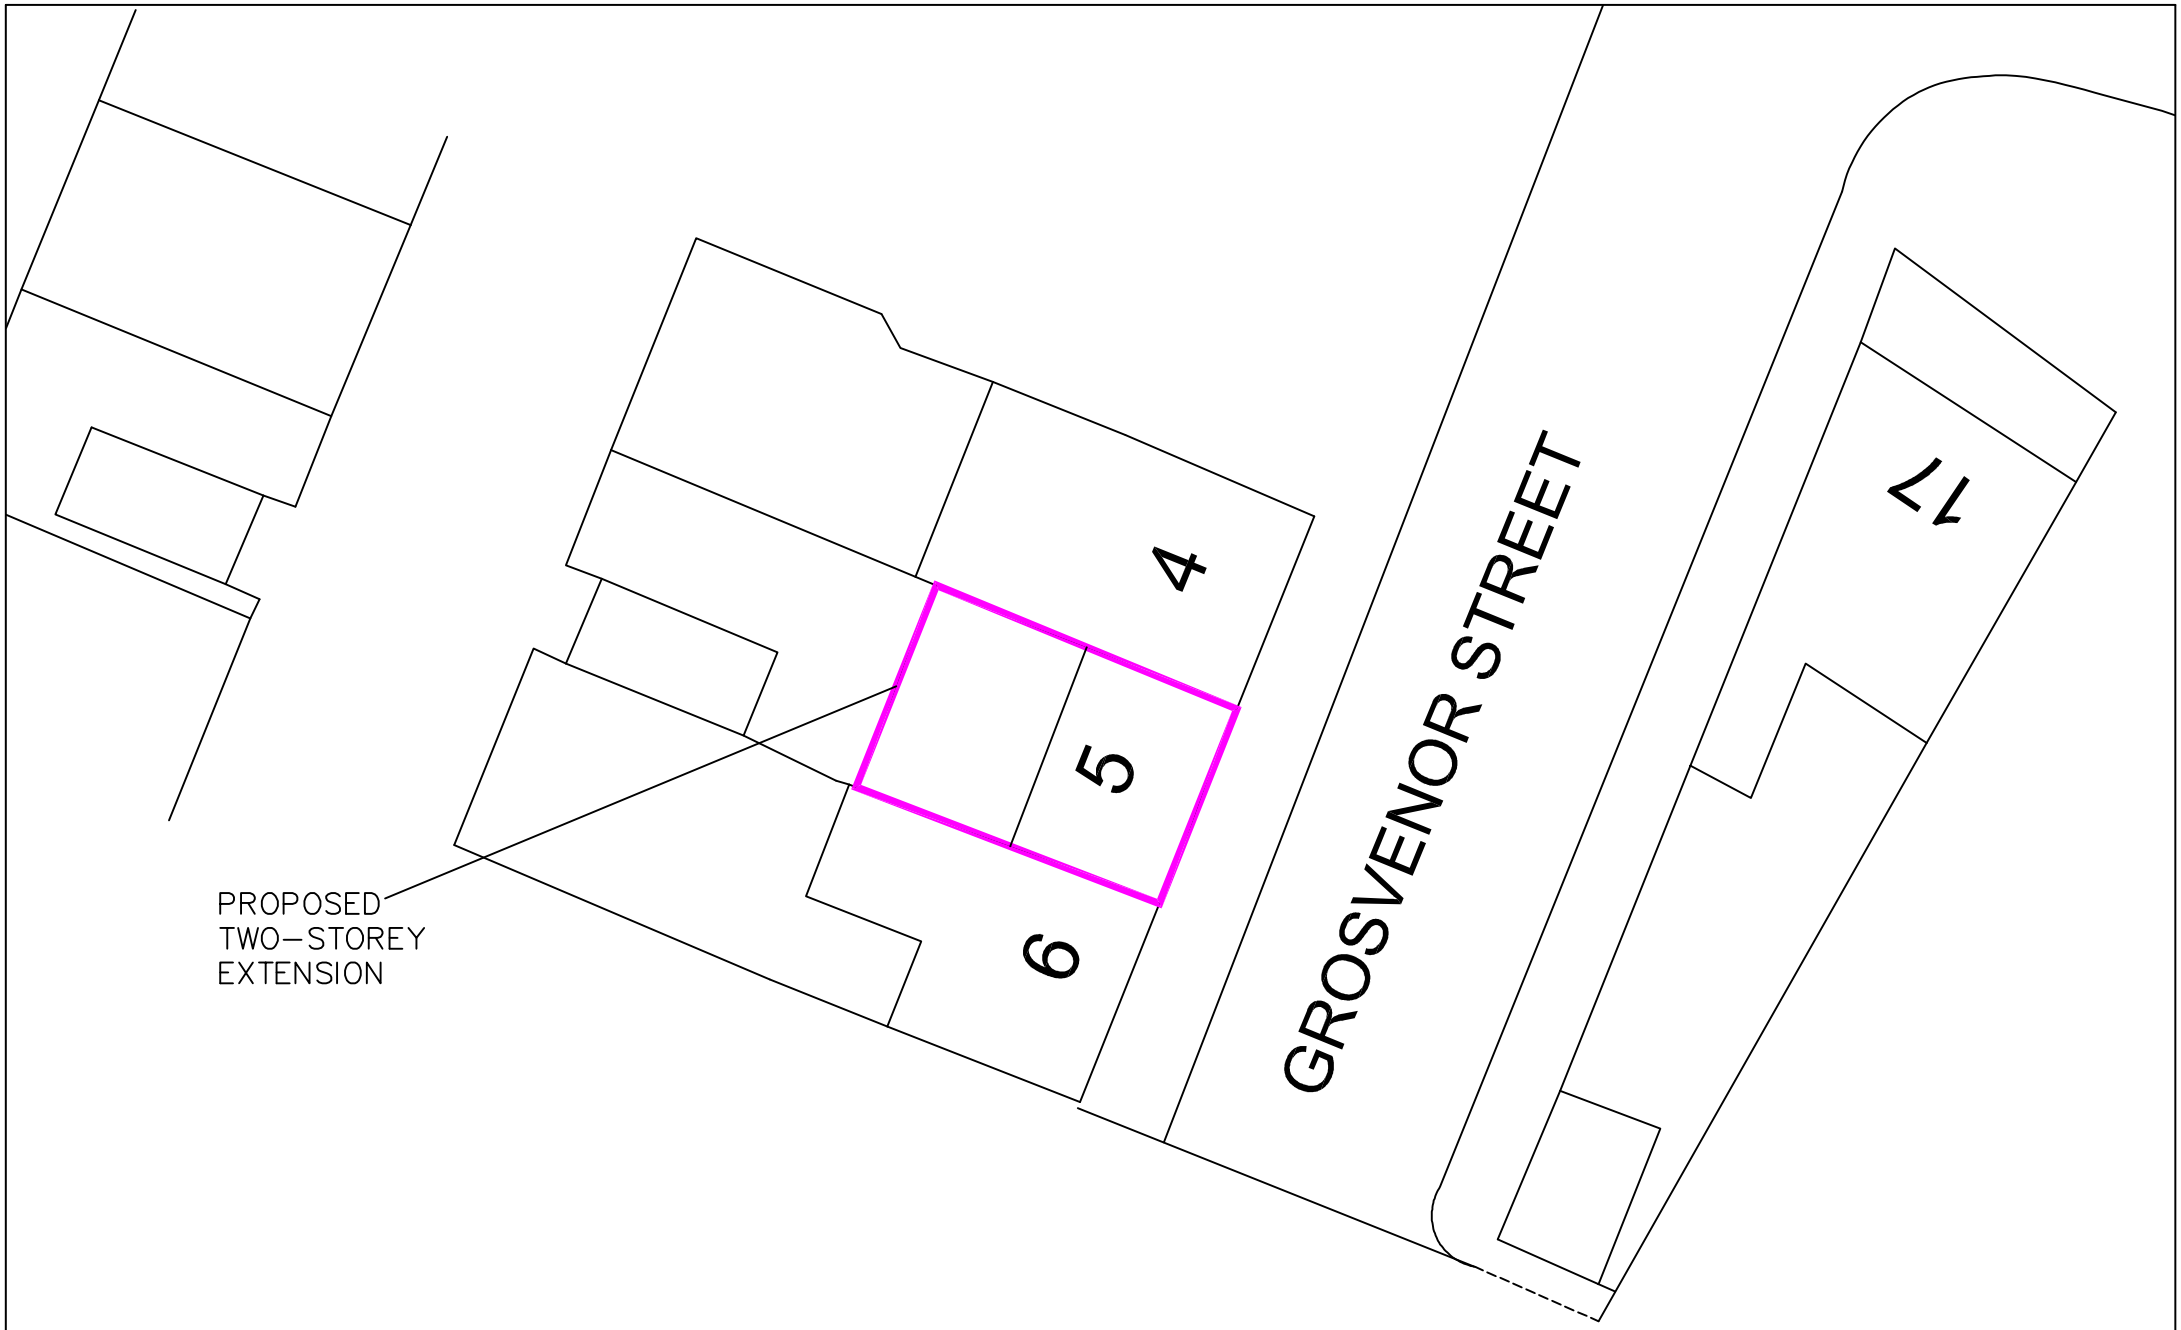


Date:	Project:	Drawing Title:	Drawing No:	Rev
Nov 2026	Second–Storey Extension 5 Grosvenor Street, Savile Town, Dews.	Block Plan	SK01	
			Scale: 1:200	Paper Size: A4