


1 PROPOSED STREET ELEVATION
1:200

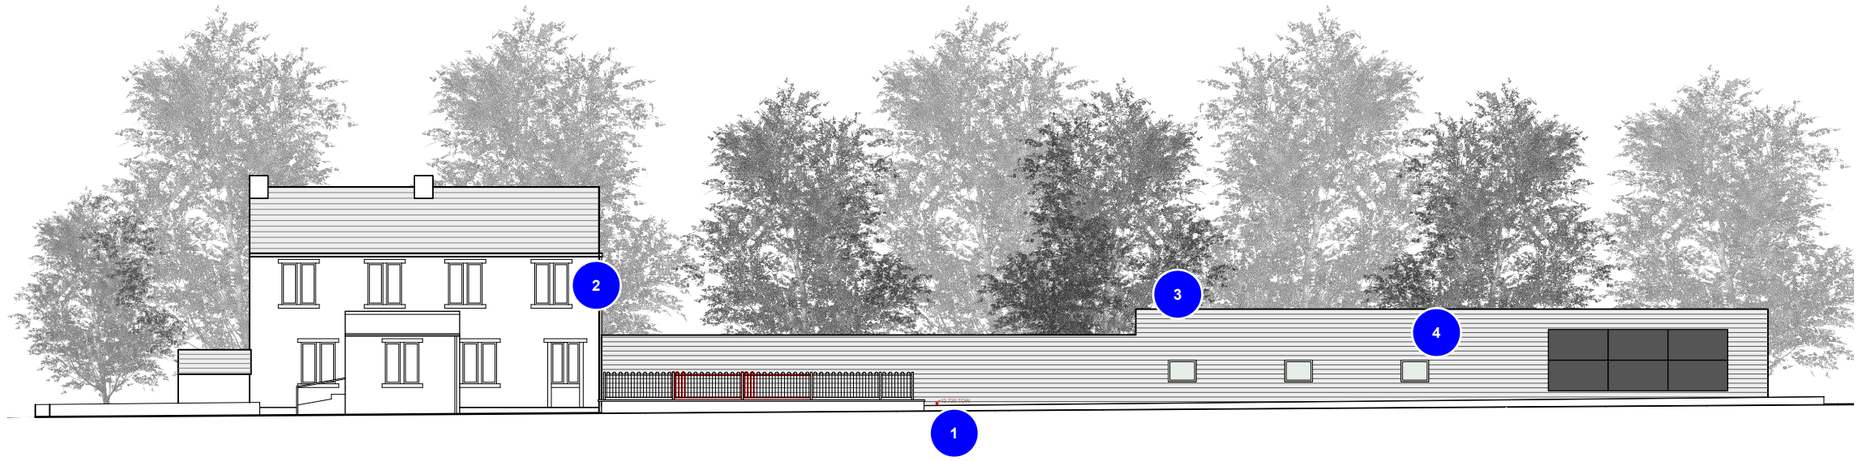

2 AI GENERATED IMAGE OF PROPOSAL

SPECIFIC NOTES

ITEM	NOTE
1	THUNDER BRIDGE LANE
2	EXISTING STONE BUILDING
3	PROPOSED STONE, TIMBER AND SLATE WEDDING VENUE TO REPLACE EXISTING MARQUEE
4	PROPOSED SOLAR PANELS

OAKWRIGHTS®

Rev	Description	Date	Check
A	Revised position of solar panels & rooflights	28/09/2026	LRB

DRAWINGS PRODUCED BY

T.J. Crump Oakwrights Ltd
The Lakes, Swainshill,
Hereford, HR4 7PU
+44 (0)1432 353353
enquiries@oakwrights.co.uk

© This drawing, its contents, and all information contained therein is protected by Copyright. It may be used once only for its intended purpose under a contract with T.J. Crump Oakwrights Ltd, but not for any other use or purpose. This drawing is for Planning purposes and does not constitute a construction issue drawing. All setting out dimensions and levels are indicative and are subject to detailed site survey and site conditions. The Client and their agent are responsible for ensuring that Building Control and construction drawings are carried out following Planning approval. Scaling from this drawing is for Local Planning Authority information only.

CLIENT
Frederic Robinson Ltd

SITE ADDRESS
The Woodman Inn, 4 Thunderbridge Lane, Kirkburton, Huddersfield, HD8 0PX

PROJECT
The Woodman Inn wedding venue

DEPARTMENT
ARCHITECTURE

DRAWING
PROPOSED EAST (STREET) ELEVATION

SCALE
1:200 @ A3

DATE DRAWN	DATE ISSUED
19.02.2026	28.09.2026

DRAWN	CHECKED
LRB	SM

ISSUES STATUS
PLANNING

DRG. NO.
PL.2943.BAI - 14

REV.
A