


EXISTING SIDE ELEVATION
SCALE 1:100

EXISTING FRONT ELEVATION
SCALE 1:100

EXISTING REAR ELEVATION
SCALE 1:100

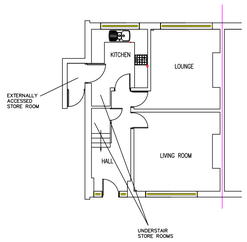


EXISTING GROUND FLOOR PLAN
SCALE 1:100

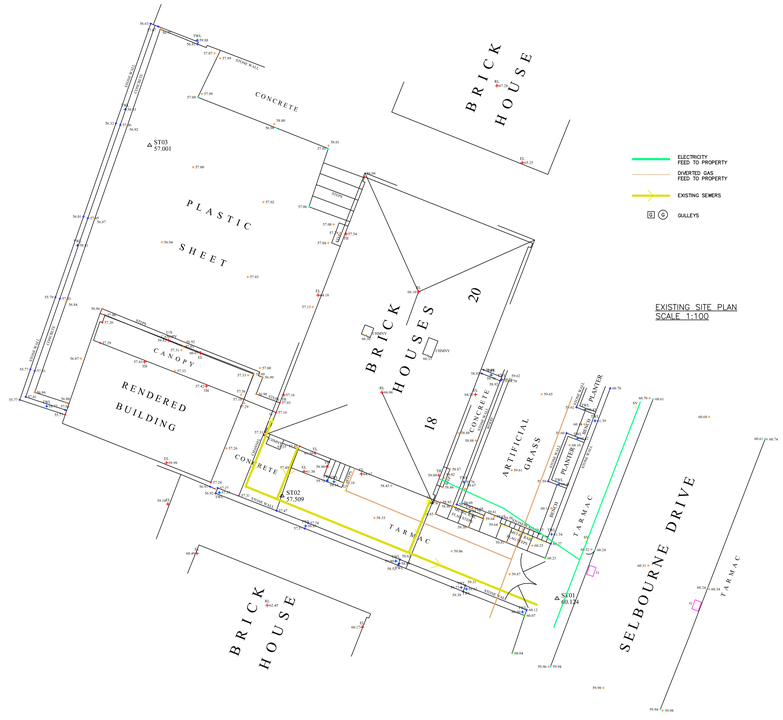


EXISTING SITE PLAN
SCALE 1:100

NOTE – THIS DRAWING IS FOR PLANNING PURPOSES ONLY – FURTHER DETAILED DRAWINGS WILL BE REQUIRED AS PART OF A BUILDING REGULATIONS APPLICATION.

NOTE – DO NOT SCALE OFF DRAWING. DIMENSIONS TO BE CONFIRMED ON SITE

ALL DIMENSIONS IN MM

NOTE – THIS DRAWING IS TO BE READ IN CONJUNCTION WITH DRAWING NO. S03 – WORK SPECIFICATION




SITE LOCATION PLAN
SCALE 1:1250

| Revisions | | Planning Application for: |
|---|---|---|
| Date | Nov 2026 | Side Extension and Outbuilding<br>18 Selbourne Drive, Dewsbury |
| | | Drawing Title:<br>Existing Plans and Elevations |
| | | Drawing No: S01 — Rev |
| | | Scale: As shown — Paper Size: A0 |