


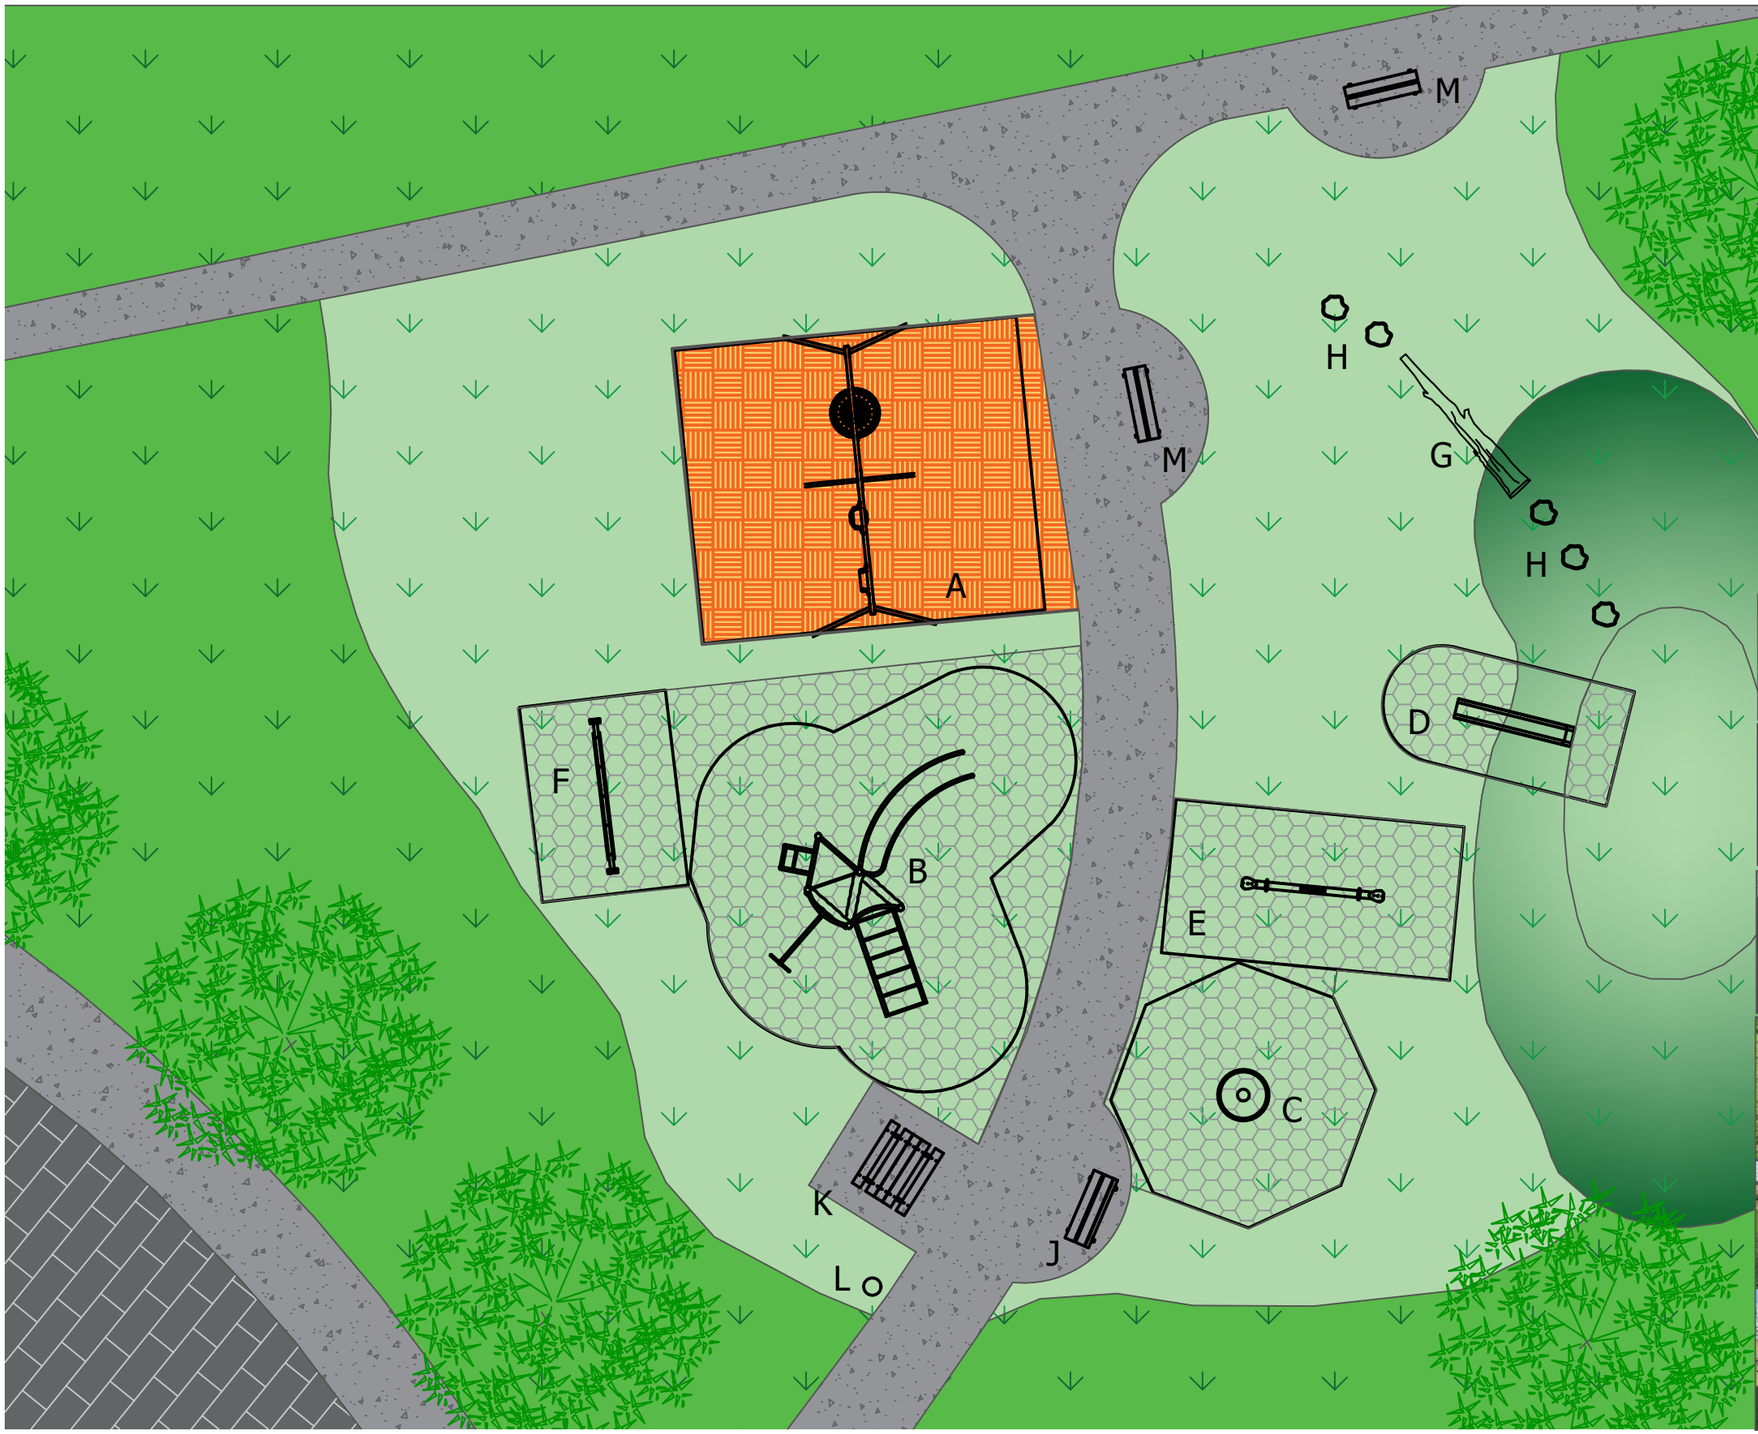

Key:

- Fibrefall - Rubber Safety Surfacing
- Safamat - Rubber grass mat safety surfacing
- Existing Tarmac
- Existing Grass

Play Equipment:

A - SS24-BN2 Sturdy Basket Swing & 2 Flat Seats
B - SQ103 Explorer
C - SR140/CS Cosmic Saucer
D - SSEMB1 Embankment Slide
E - LLSEE1 LamLog Seesaw
F - SS14-TRAIL Tarzan Traverse (Steel)
G - Fallen Tree
H - 5 No. Timber Blocks
J - SNSS 1 No. Norton All Steel Seats
K - SNSPT Norton All Steel Picnic Table
L - LBS Supreme Litter Bin
M - SNSB 2 No. Norton All Steel Bench

PLEASE DO NOT SCALE. This drawing is not intended for use by any other person or for any other purpose than that specified here. Streetscape (Products & Services) Ltd. accept no liability whatsoever if this drawing is used by any other person or for any other purpose.

This drawing has been produced for the client for the project on the site shown. It was prepared for a purpose agreed with the client at that time and will have a commensurate degree of accuracy. It is not a record "as built".

Streetscape (Products & Services) Ltd reserve the right to reposition equipment/surfacing due to site and ground variants (all services, mounds, and landscaping for example)

Designed by	Checked by	Approved by - date	File name	Date	Scale
TL	MD	MD - 09/10/26	SSQ15790Rev2	09/10/26	1:125 @ A3

streetscape

Miller Homes

Hermitage Park

Edition	Sheet
Rev2 -B	1/1