Daisy Lea Ln

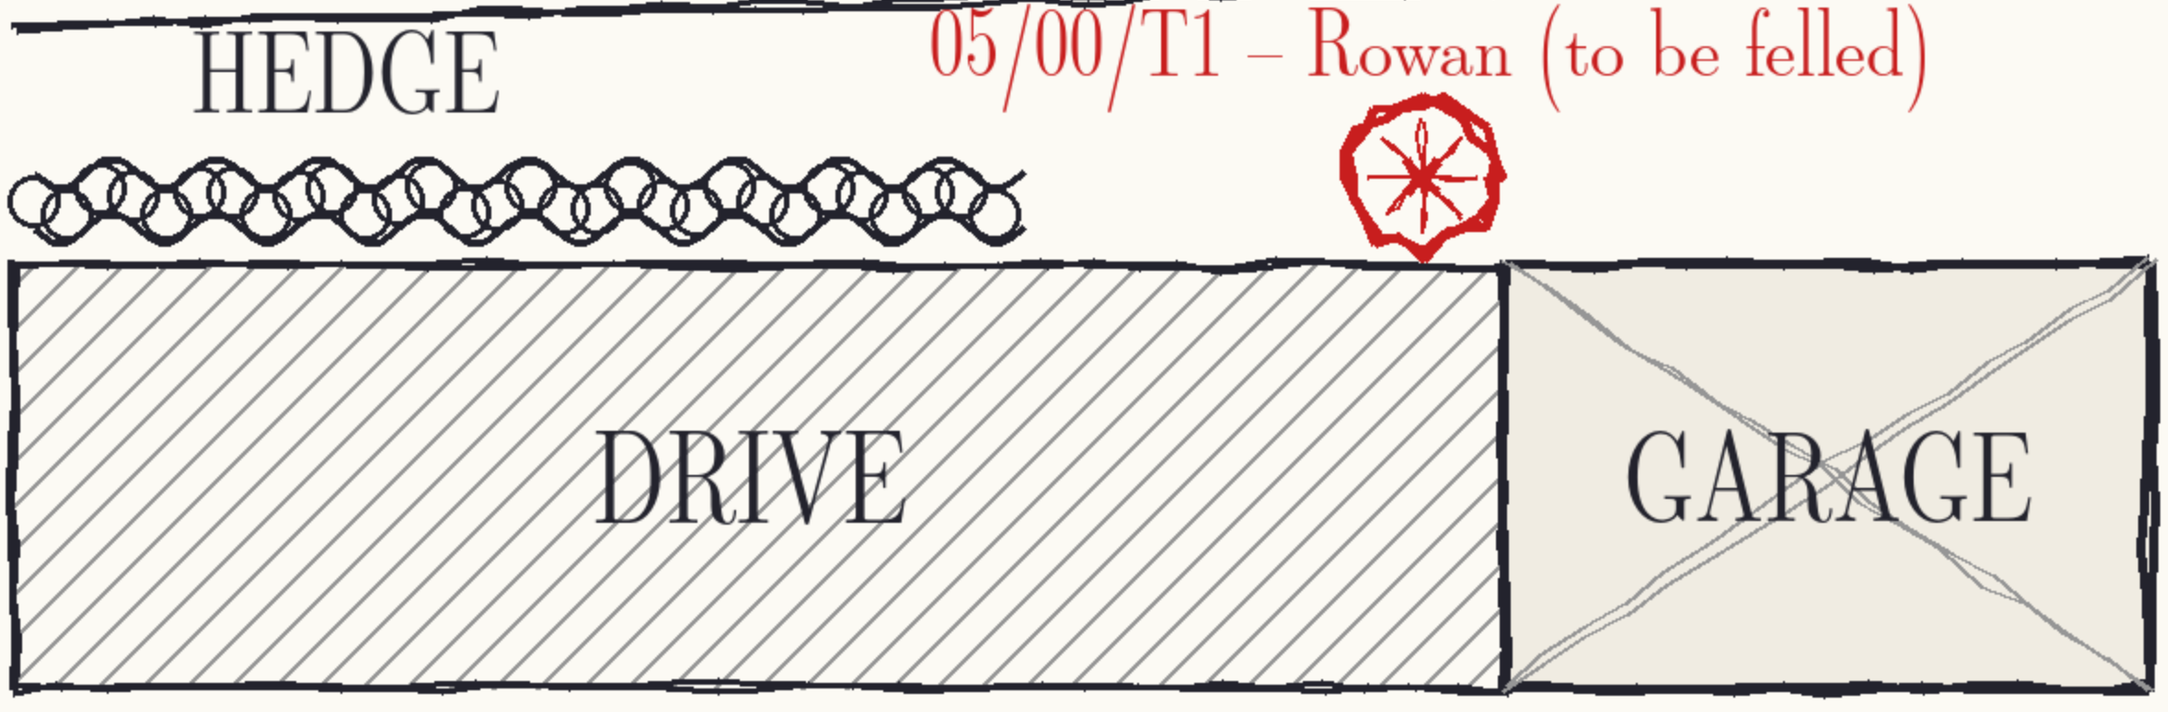

Replacement: 1 x Acer palmatum 'Osakazuki' in the same position as T1