iDprojects


ELEVATIONS AS EXISTING & AS PROPOSED

PROPOSED DECKING ALTERATIONS
6 INKERMAN COURT, DENBY DALE, HUDDERSFIELD, HD8 8XA
DWG No. 719–A03 rev––
SCALE 1:50@A3 OCTOBER 2026

REV	DATE	ITEM	AUTH




EXISTING PHOTOGRAPH

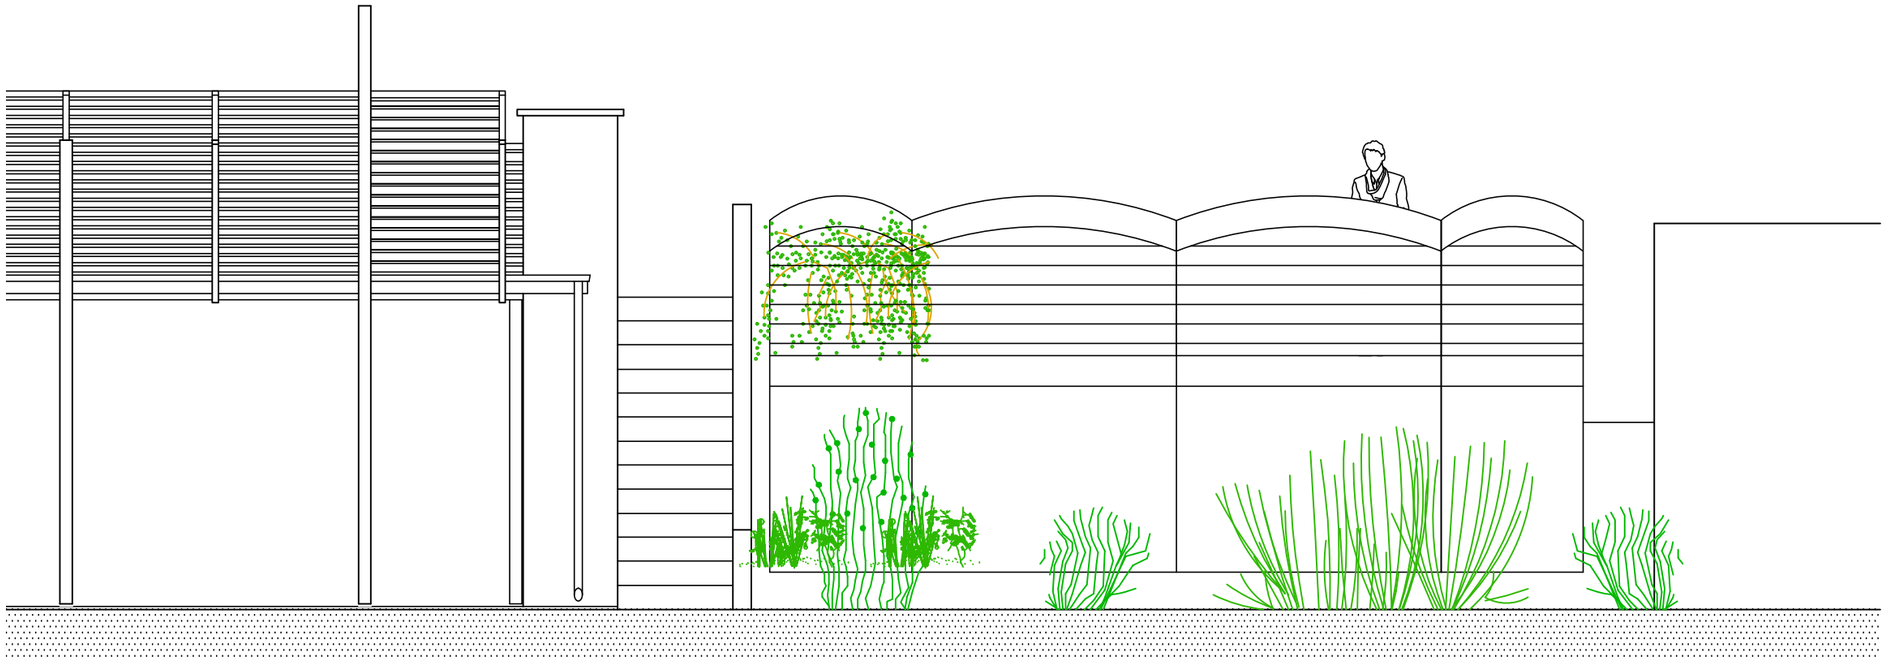

NORTH ELEVATION (AS EXISTING)



EXISTING PHOTOGRAPH

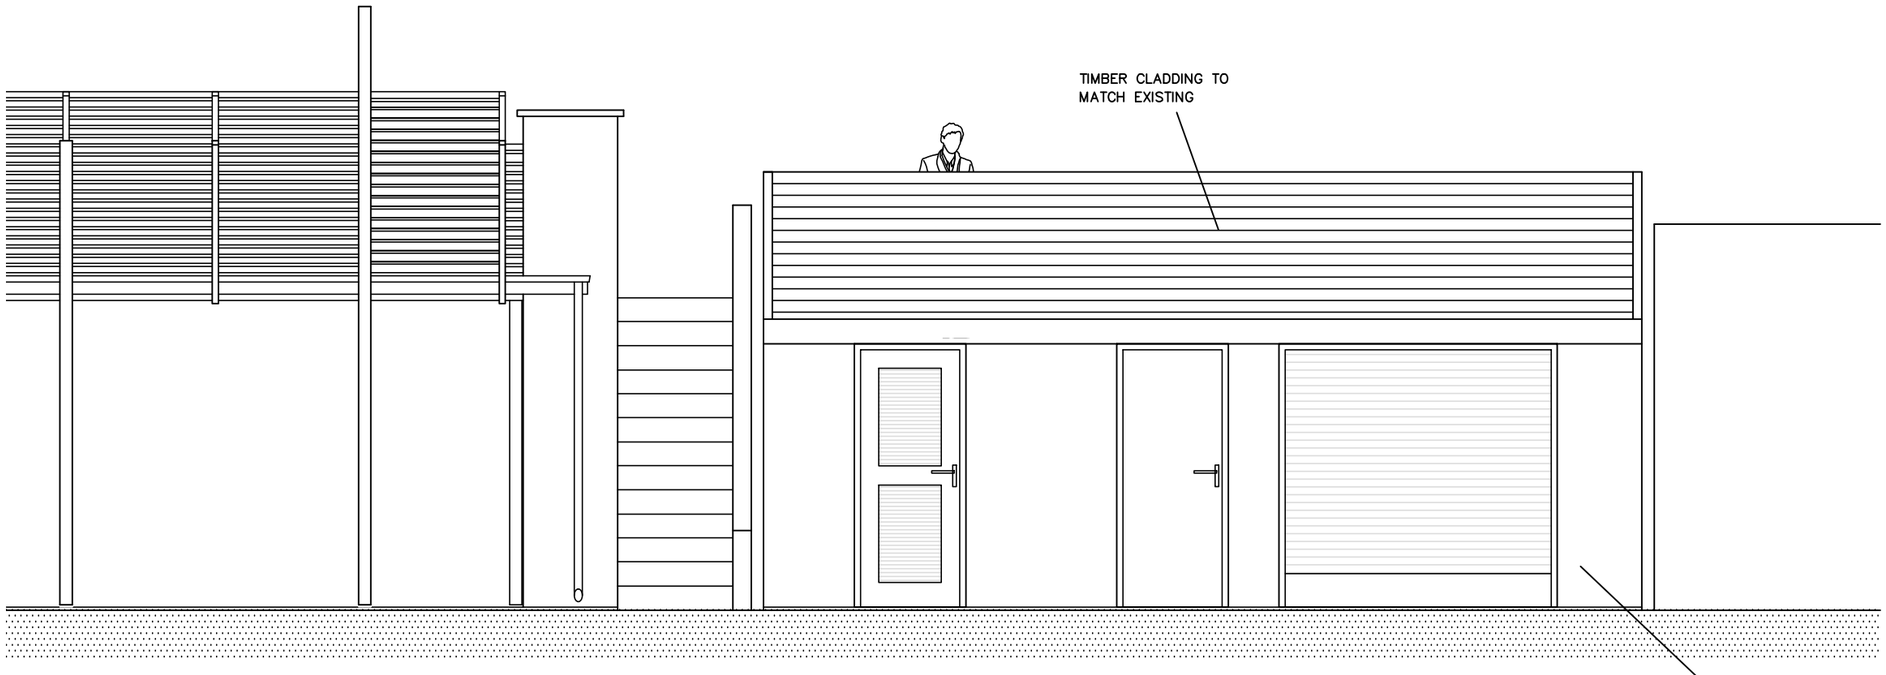

NORTH ELEVATION (AS PROPOSED)