
iDprojects


ELEVATIONS & SECTION AS EXISTING & AS PROPOSED

PROPOSED DECKING ALTERATIONS
6 INKERMAN COURT, DENBY DALE, HUDDERSFIELD, HD8 8XA
DWG No. 719–A02 rev––
SCALE 1:50@A3 OCTOBER 2026

REV	DATE	ITEM	AUTH

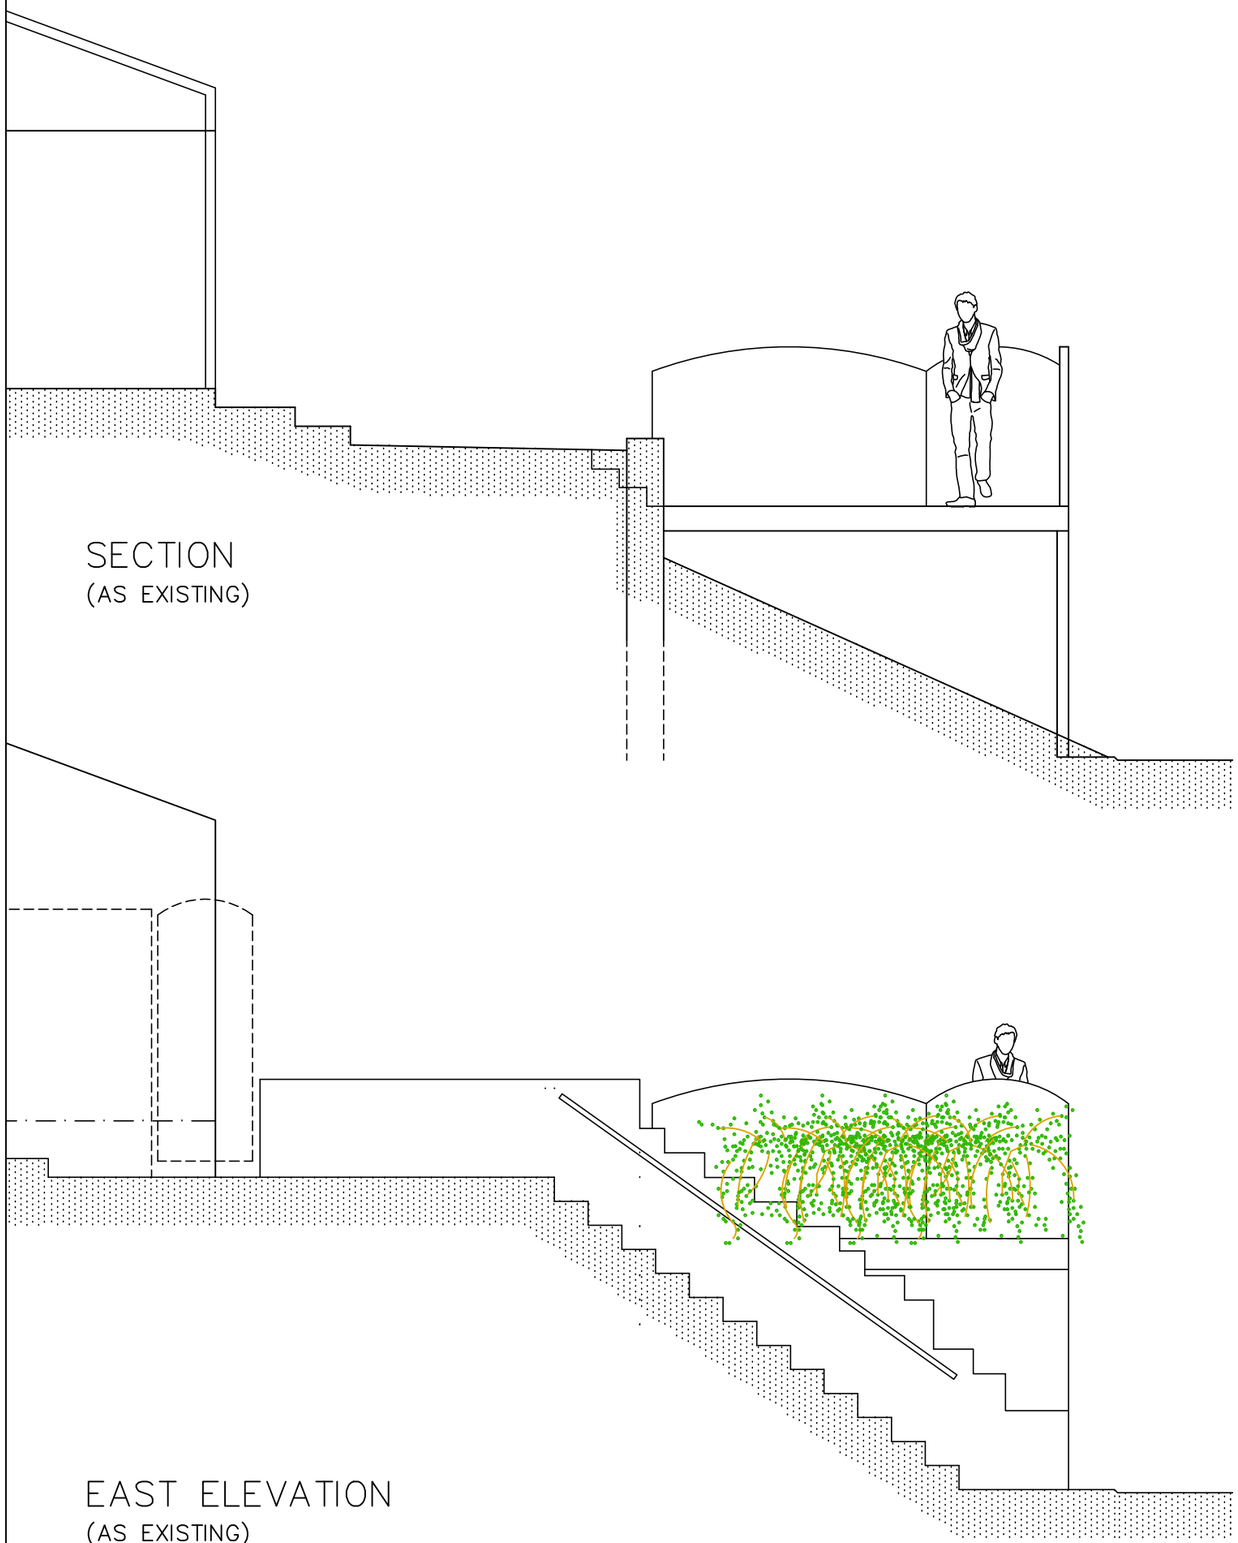


SECTION
(AS EXISTING)

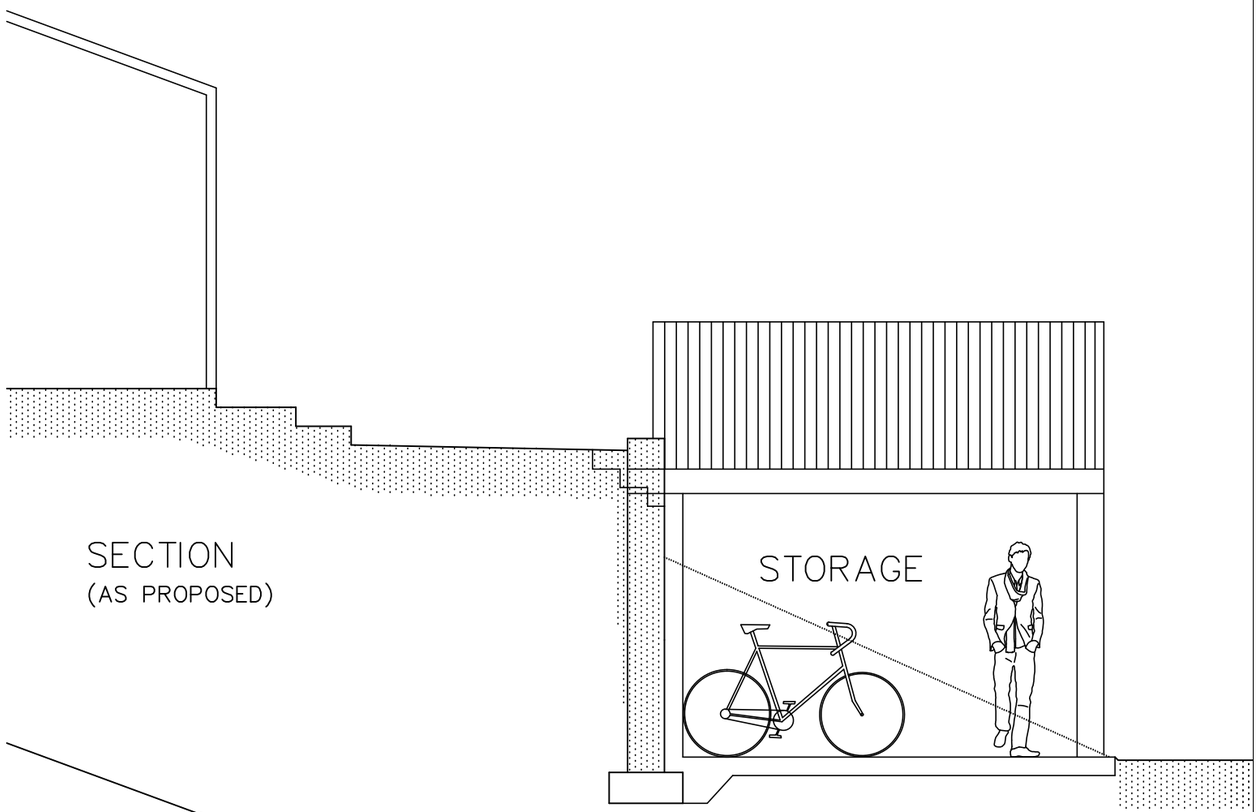

SECTION
(AS PROPOSED)

EAST ELEVATION
(AS EXISTING)

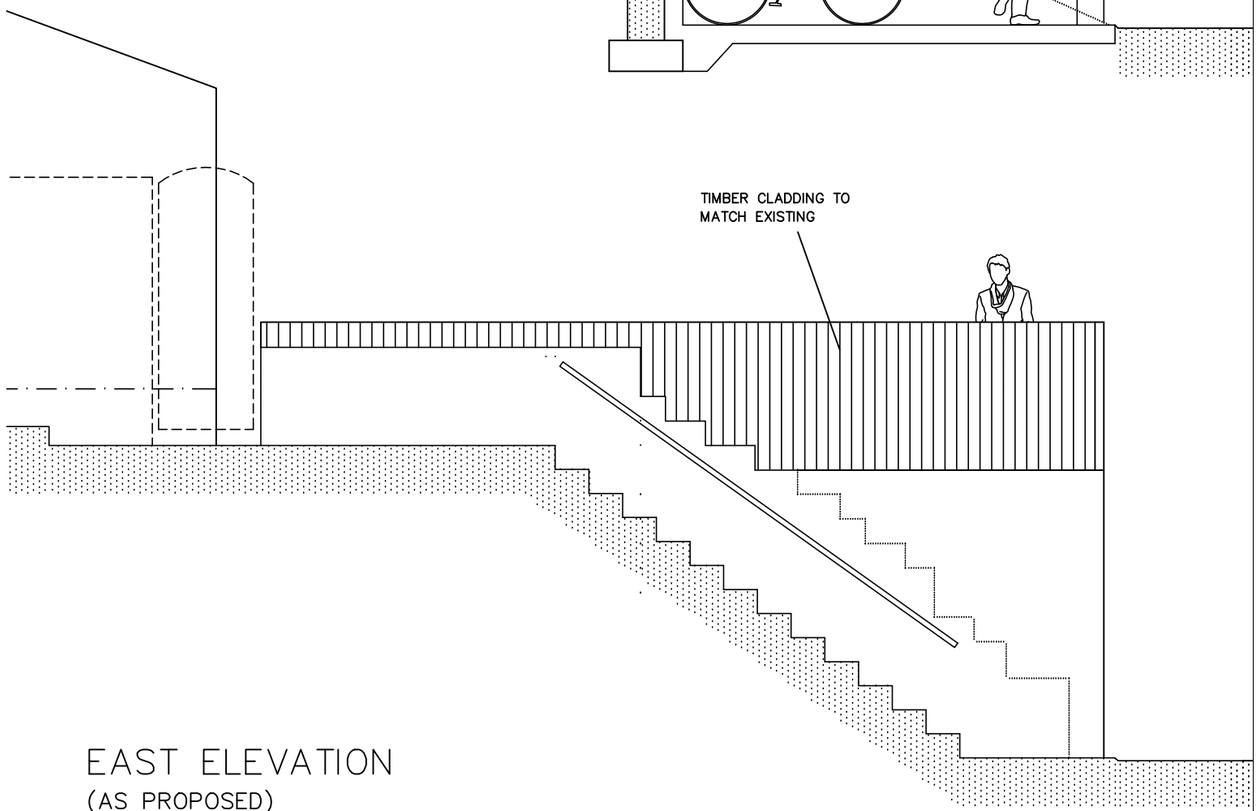

EAST ELEVATION
(AS PROPOSED)