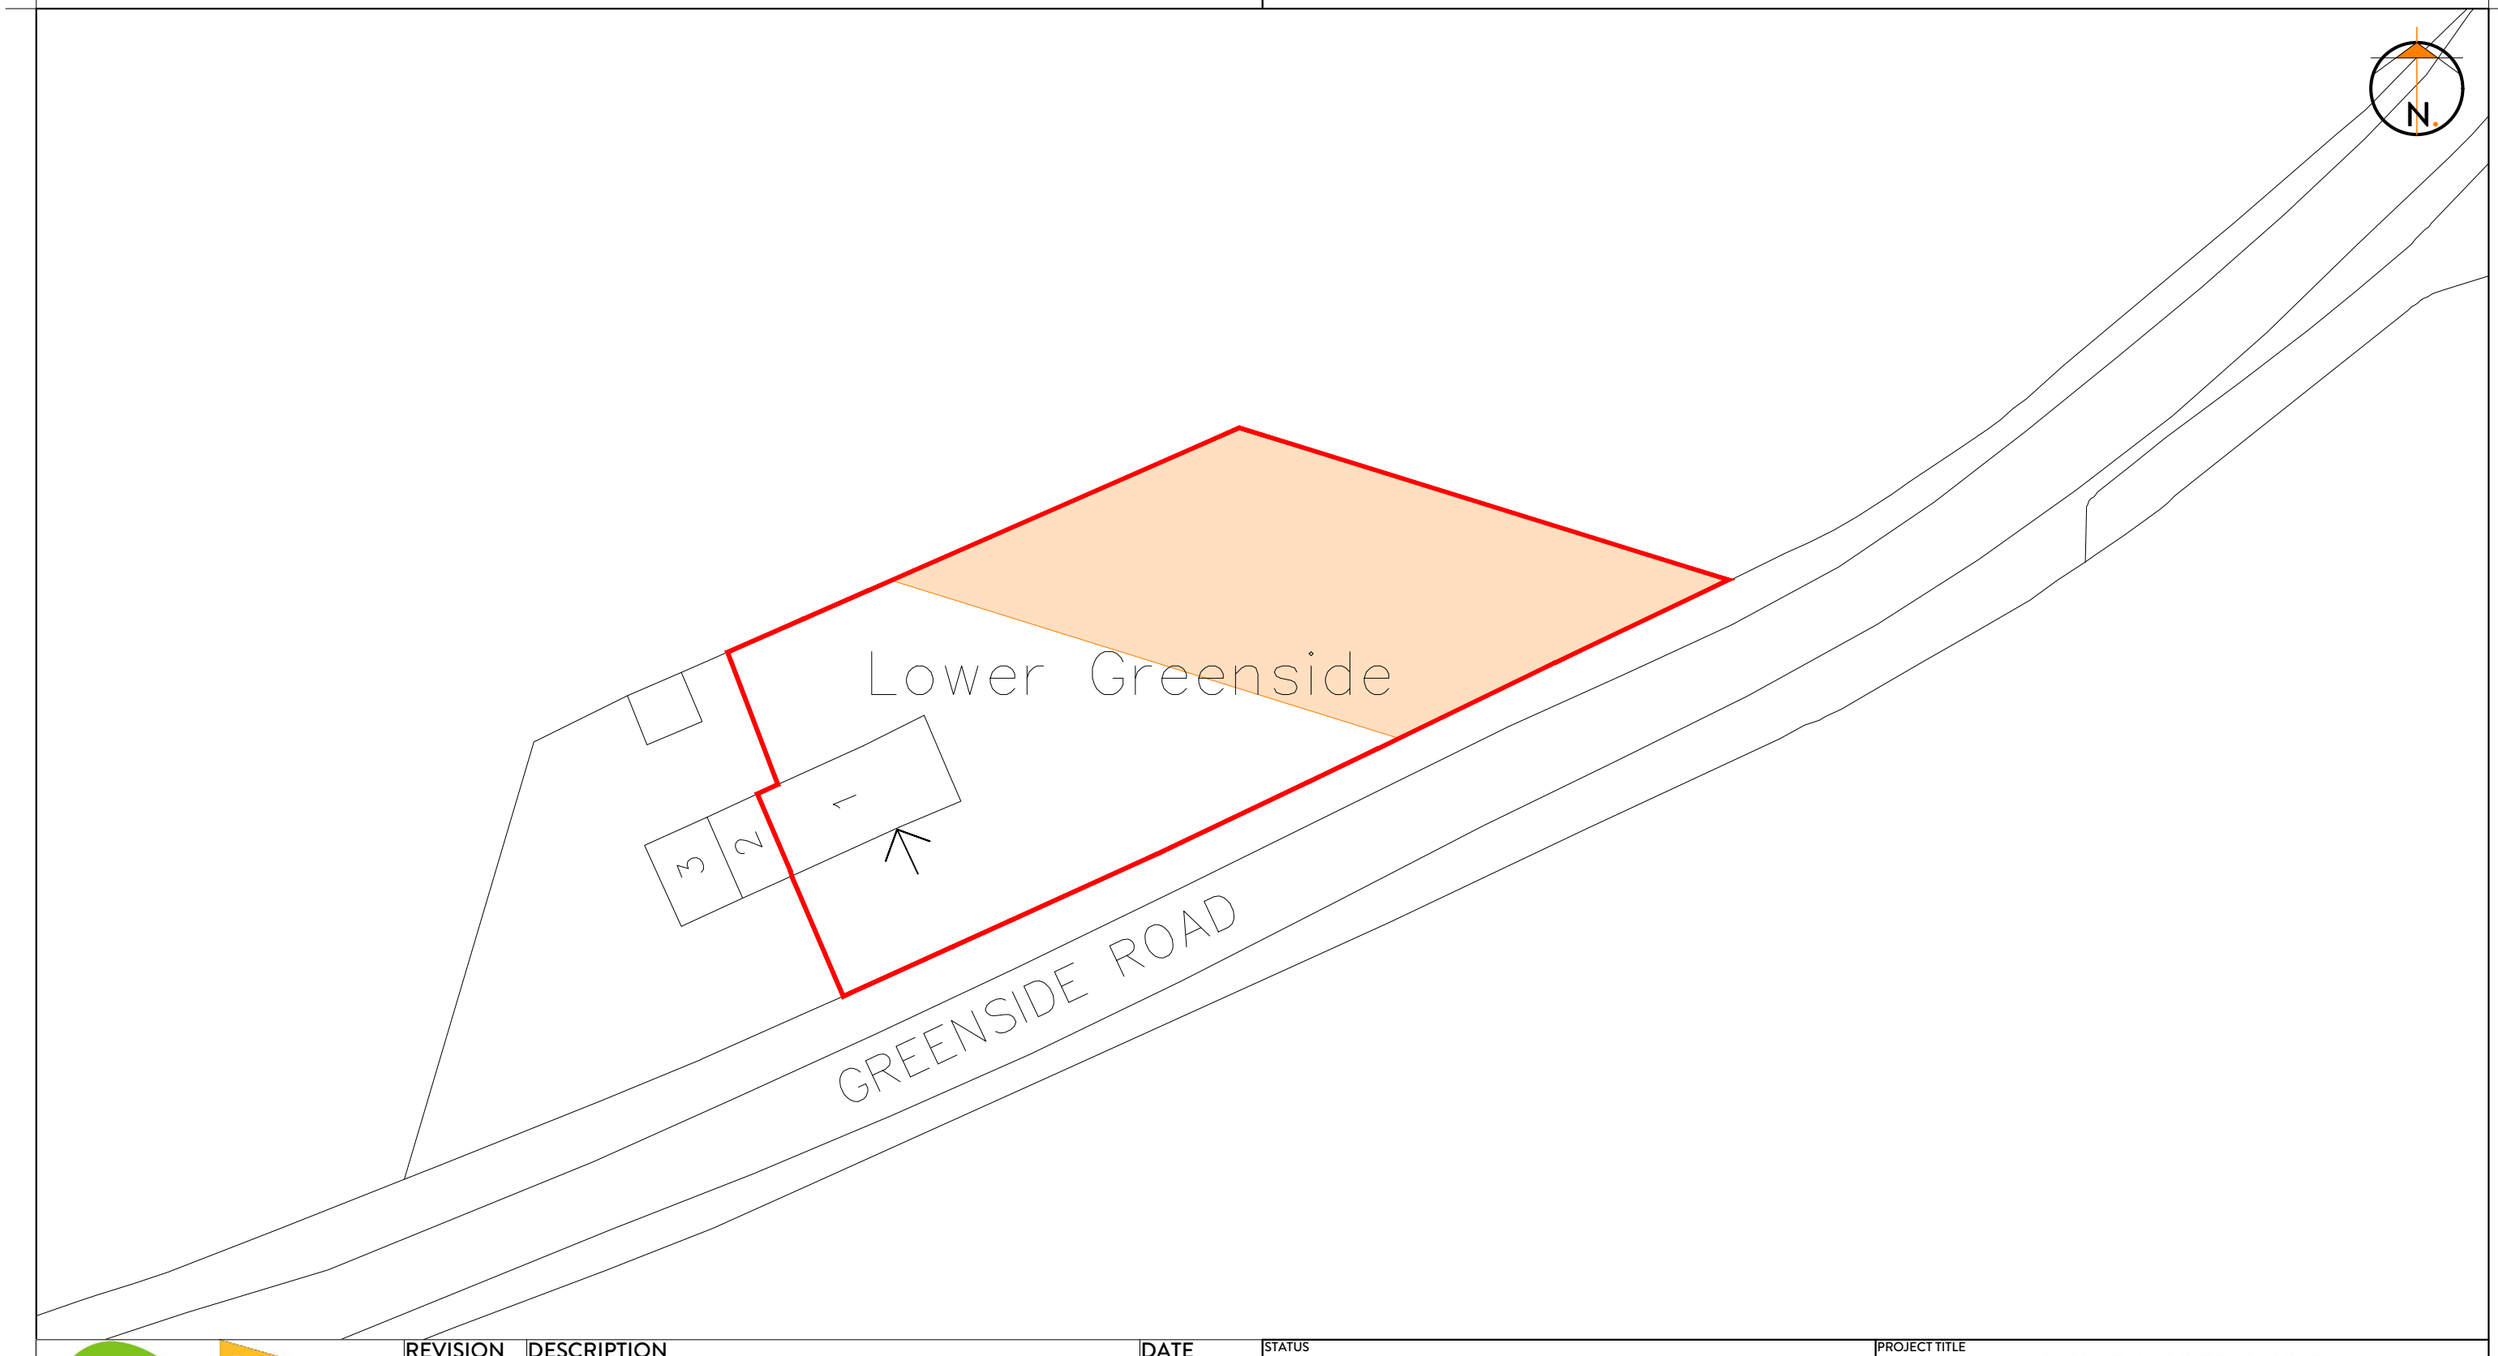


2021 NORTHERN DESIGN AWARDS FINALIST

2022 Best of Houzz Service

BUILD 2021 Home Builder Awards

BUILD Architecture Awards 2019

REVISION	DESCRIPTION	DATE
-	-	-
-	-	-
-	-	-
-	-	-
-	-	-
-	-	-
-	-	-
-	-	-
-	-	-
-	-	-

STATUS: FEASIBILITY DRAWING

ORANGE DESIGN STUDIO.
ARCHITECTURAL PRACTICE

hello@orangedesignstudio.co.uk
59A, Huddersfield Road, Mirfield, WF14 8AA
orangedesignstudio.co.uk
01924 650930

COPYRIGHT © ORANGE DESIGN STUDIO LIMITED

PROJECT TITLE: LOWER GREENSIDE

DRAWING TITLE: BLOCK PLAN

SCALE	DRAWN	CHECKED	PROJECT REFERENCE
1:500	EG	JH	ODS 26/1210

PAPER SIZE	DWG NUMBER	DATE	REVISION
A3	(20)002	12/11/26	/

CLIENT: MR & MRS HAWORTH