
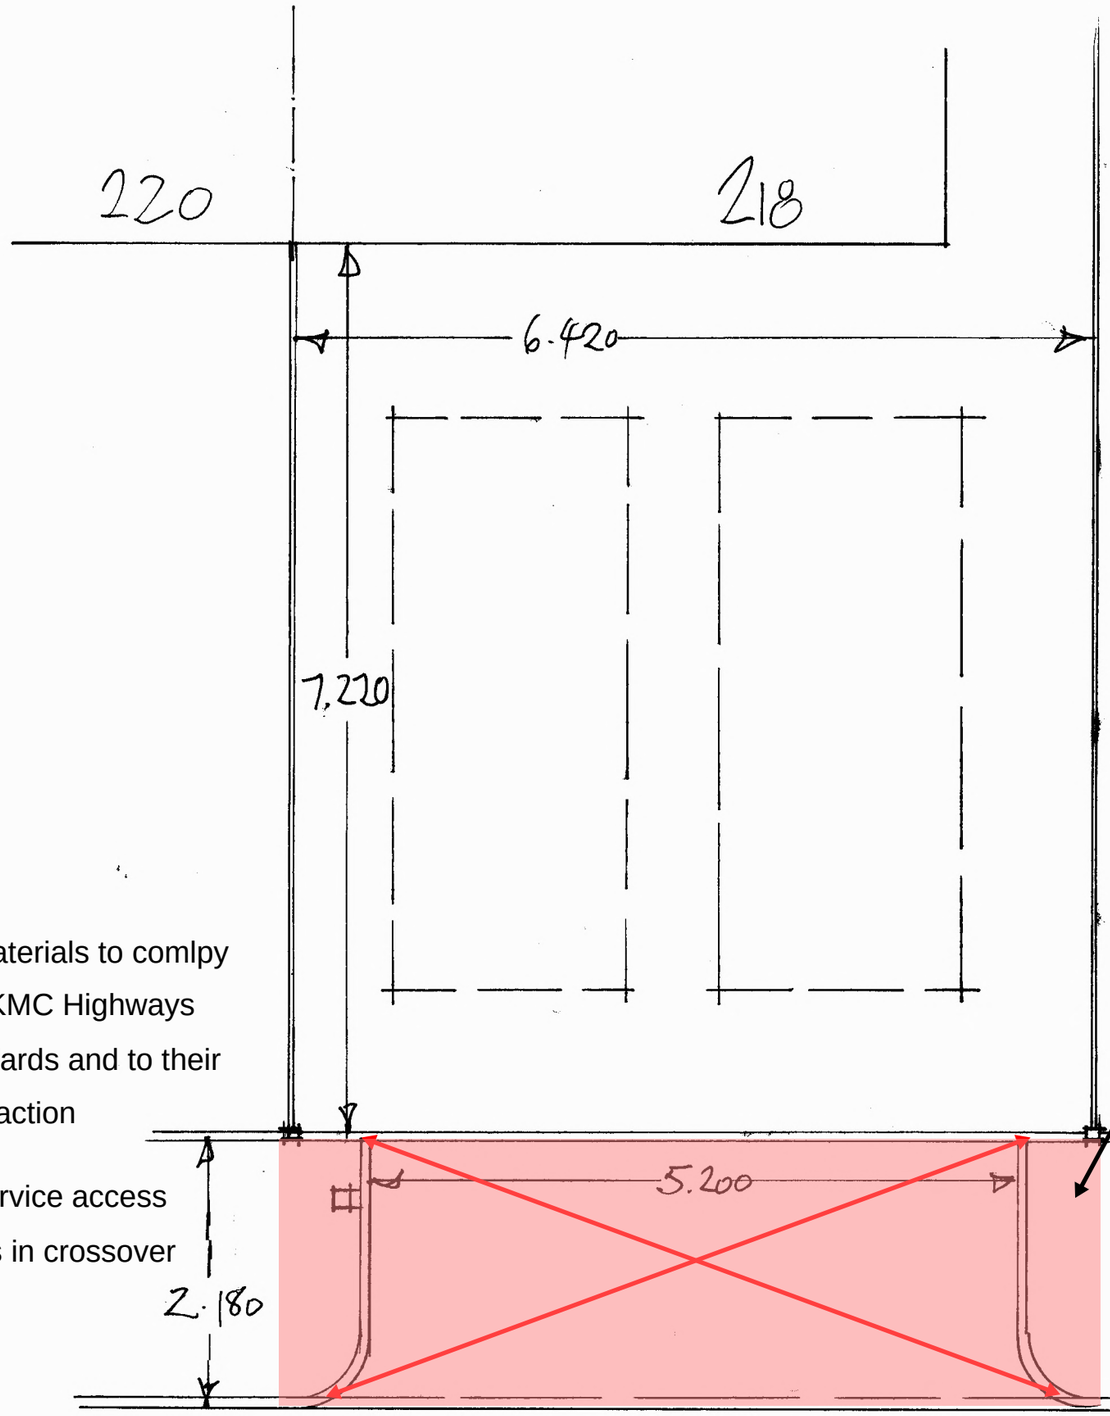


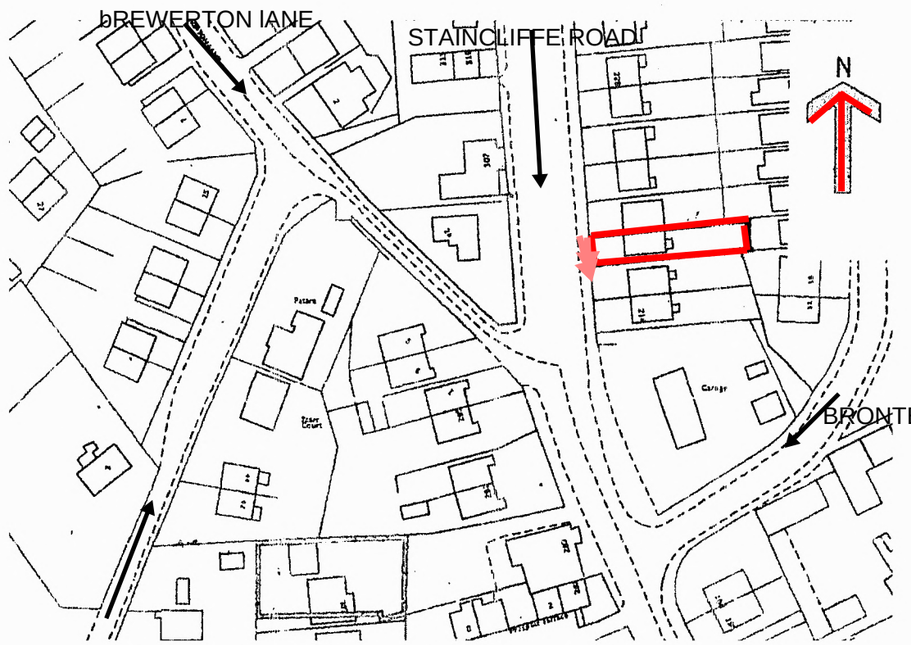

LOCATION PLAN 1 : 1250

pink idictes Kirklees ownwership

All materials to comlpy with KMC Highways standards and to their satisfaction

No service access points in crossover

STAINCLIFFE ROAD

from Batley

to Dewsbury Moor →

for Mr Nasser Shafi

Scale 1 : 50

Date : November 2016

Stuart Hartley
Architect