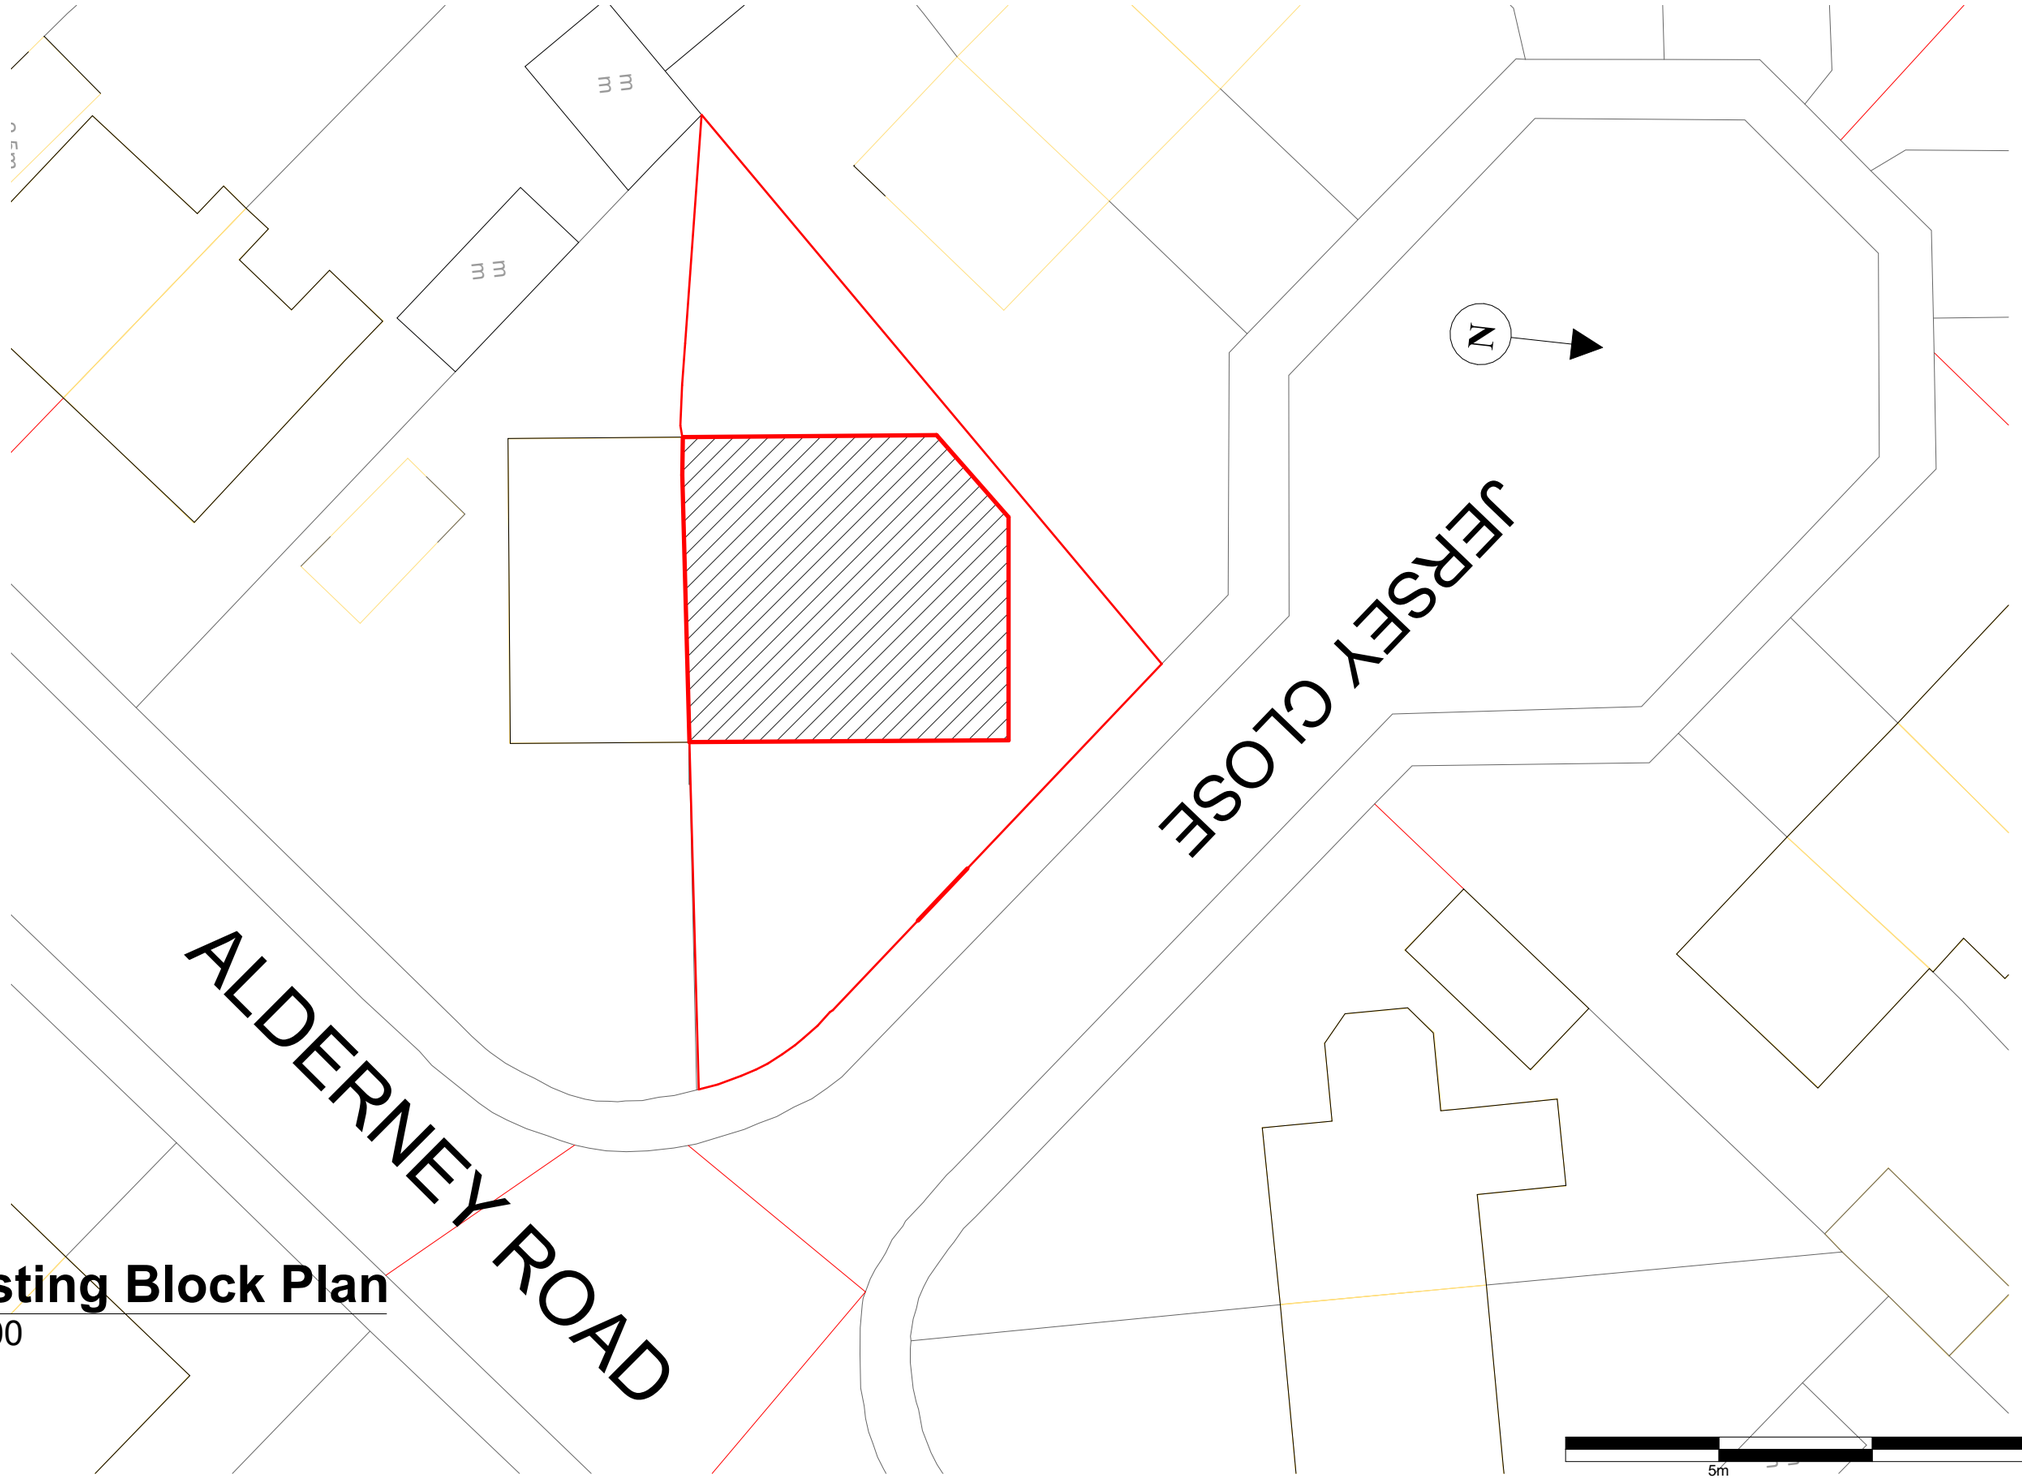

1 Existing Block Plan
1 : 200

FOR PLANNING

PROJECT
2026.LBC.107

DWG SPECIFICATION
GENERAL NOTES:
© Copyright of Lizben Architecture
Do not reproduce without permission

CLIENT
Mr Hassan

SITE
12, Alderney road, WF12 7ET Dewsbury. Kirklees.

DATE
10/23/26

DWG NAME	SCALE	CHECKED BY
Existing Block Plan	**1 : 200**	**E.O.**

DRAWING NUMBER	REVISION NO.	DRAWN BY
LBC.107.101		**O.L.**

RIBA Chartered Practice

LIZBEN ARCHITECTURE
'Excellence in Design'

Engine House Bexley, 2 Veridion Way, Erith,
Greater London, DA18 4AL, United Kingdom. UK.

Tel: +442080892813 | Email: admin@lizbenconsult.com
Website: www.lizbenconsult.com

© 2026

10/23/2026 4:56:47 PM