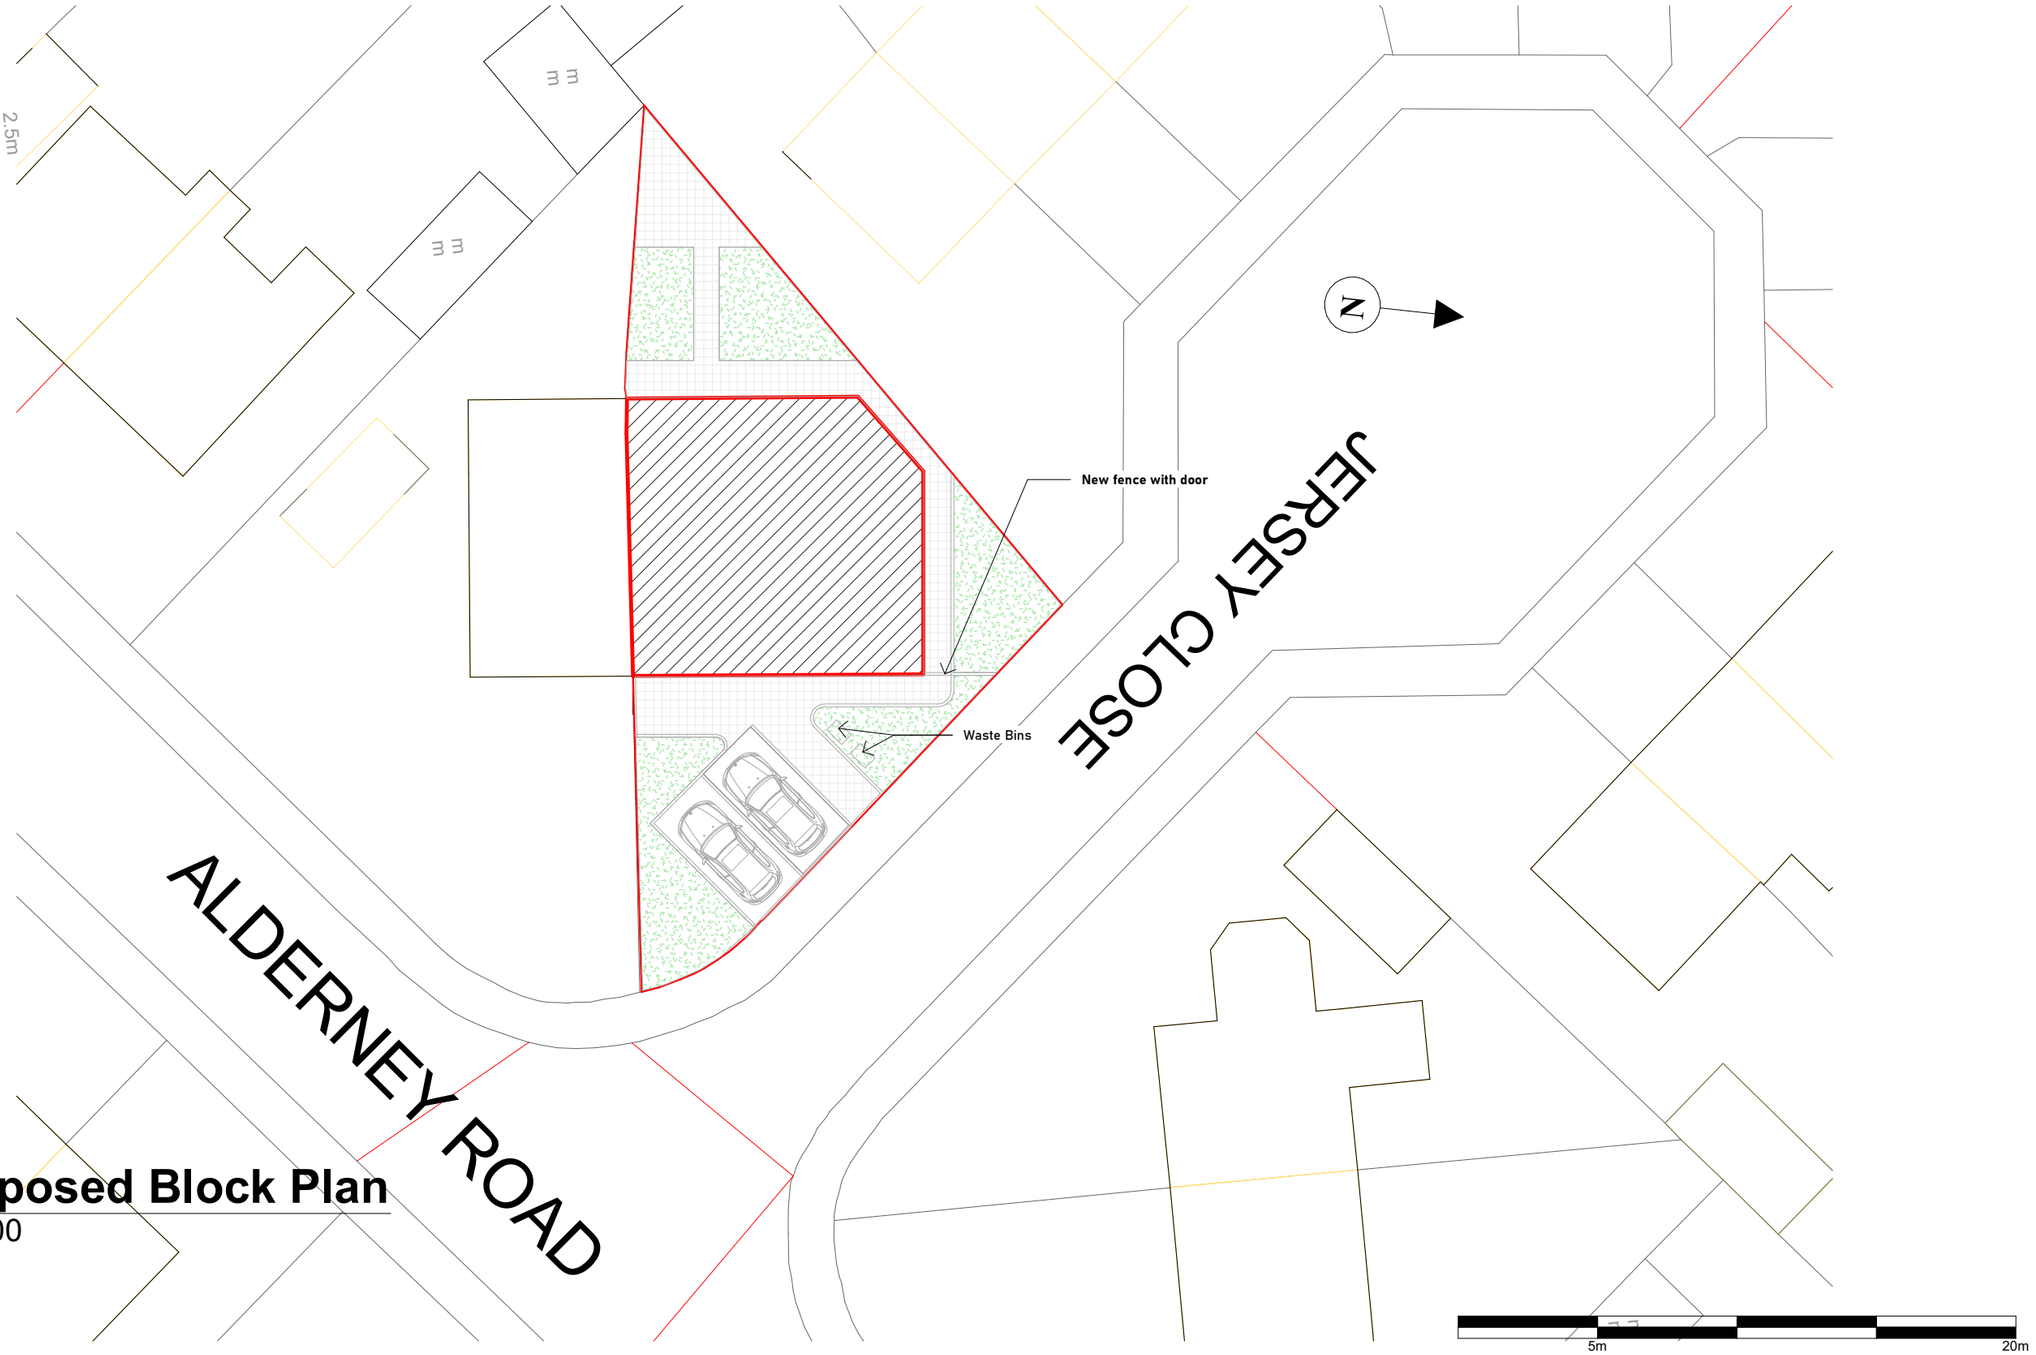

1 Proposed Block Plan
1 : 200

FOR PLANNING

PROJECT
2026.LBC.107

DWG SPECIFICATION
GENERAL NOTES:
© Copyright of Lizben Architecture
Do not reproduce without permission

CLIENT
Mr Muhammad Hassaan Hosany

SITE	DATE
12, Alderney road, WF12 7ET Dewsbury. Kirklees.	**10/23/26**

DWG NAME	SCALE	CHECKED BY
Proposed Block Plan	**1 : 200**	**E.O.**
DRAWING NUMBER	REVISION NO.	DRAWN BY
LBC.107.102		**O.L.**

RIBA Chartered Practice

LIZBEN ARCHITECTURE
'Excellence in Design'
Engine House Bexley, 2 Veridion Way, Erith,
Greater London, DA18 4AL, United Kingdom. UK.
Tel: +442080892813 | Email: admin@lizbenconsult.com
Website: www.lizbenconsult.com

© 2026

11/1/2026 10:40:20 AM