
Block Plan, 11 Station Road, Skelmanthorpe, HD8 9AU

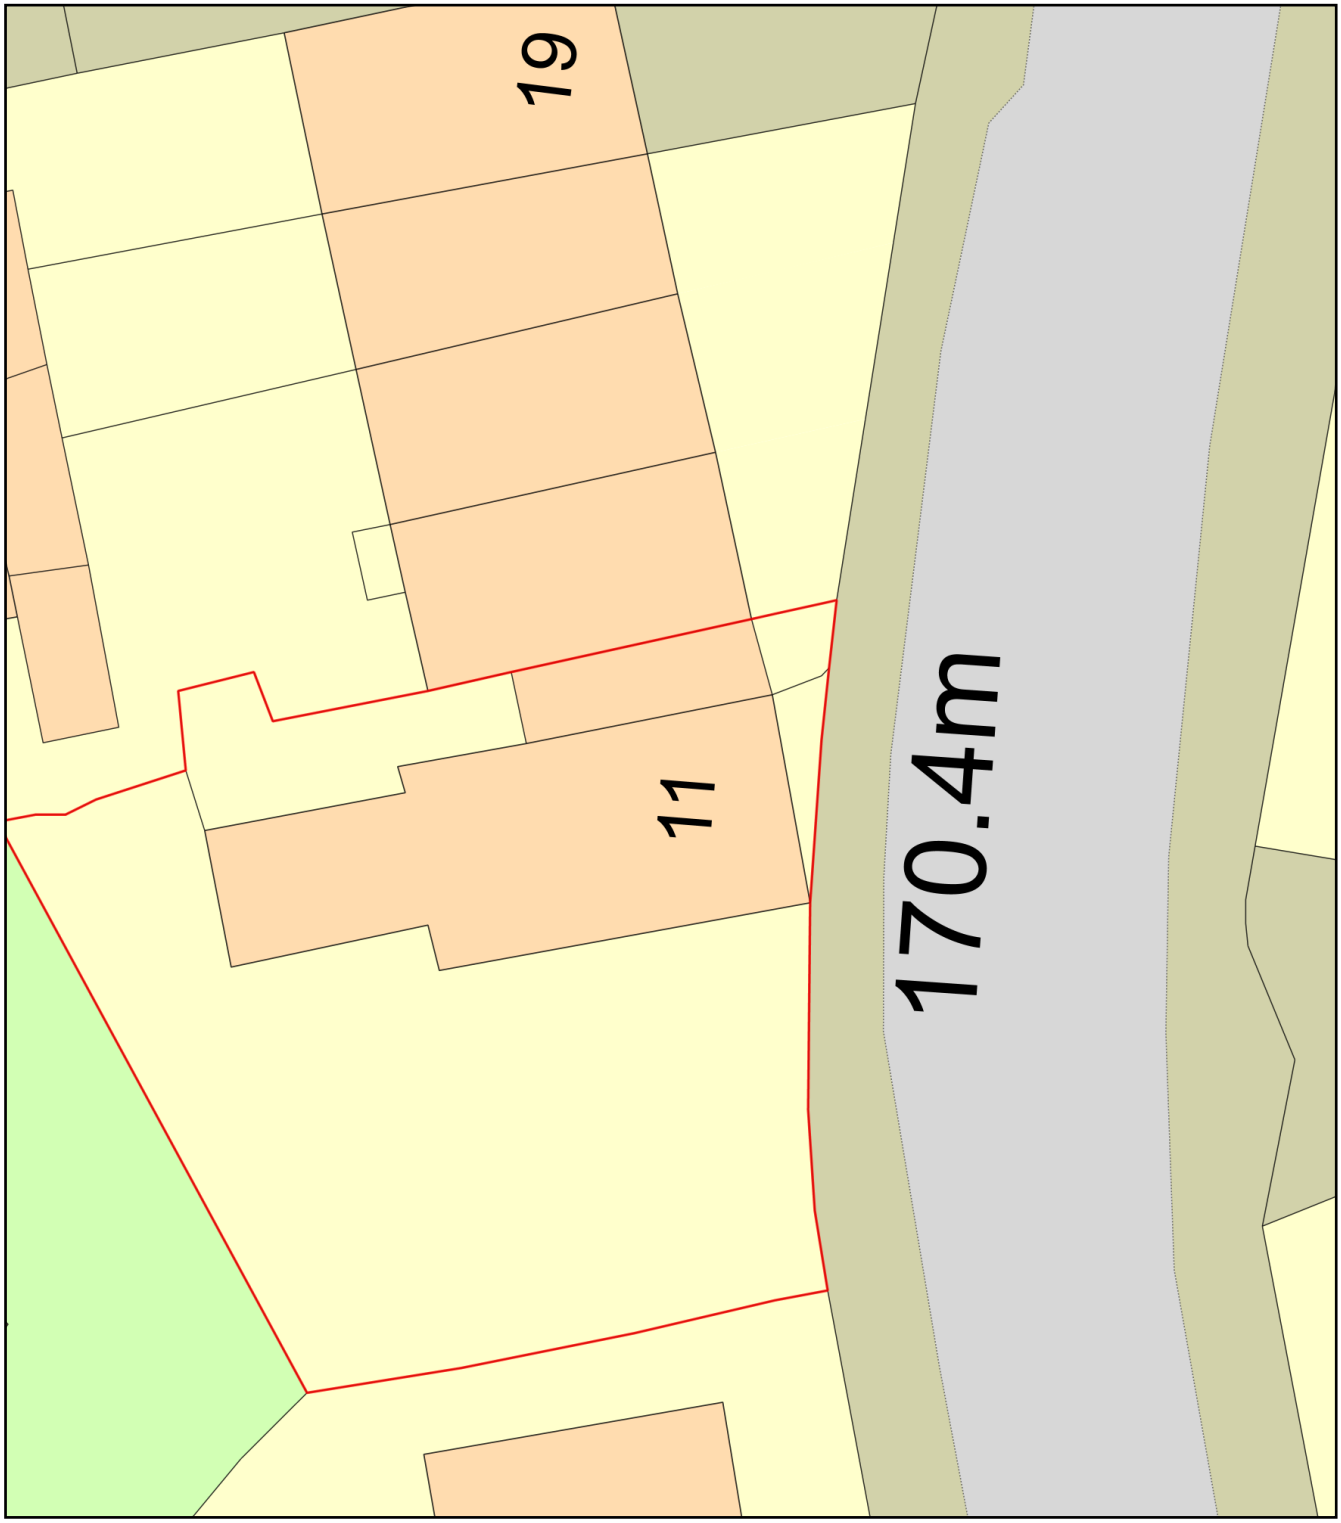

0 10
Metres

N

ReQuestaPlan

Plan Produced for: Luke Marino

Date Produced: 13 Nov 2026

Plan Reference Number: TQRQM26317145011106

Scale: 1:200 @ A4

© Crown copyright and database rights 2025 OS 100042766