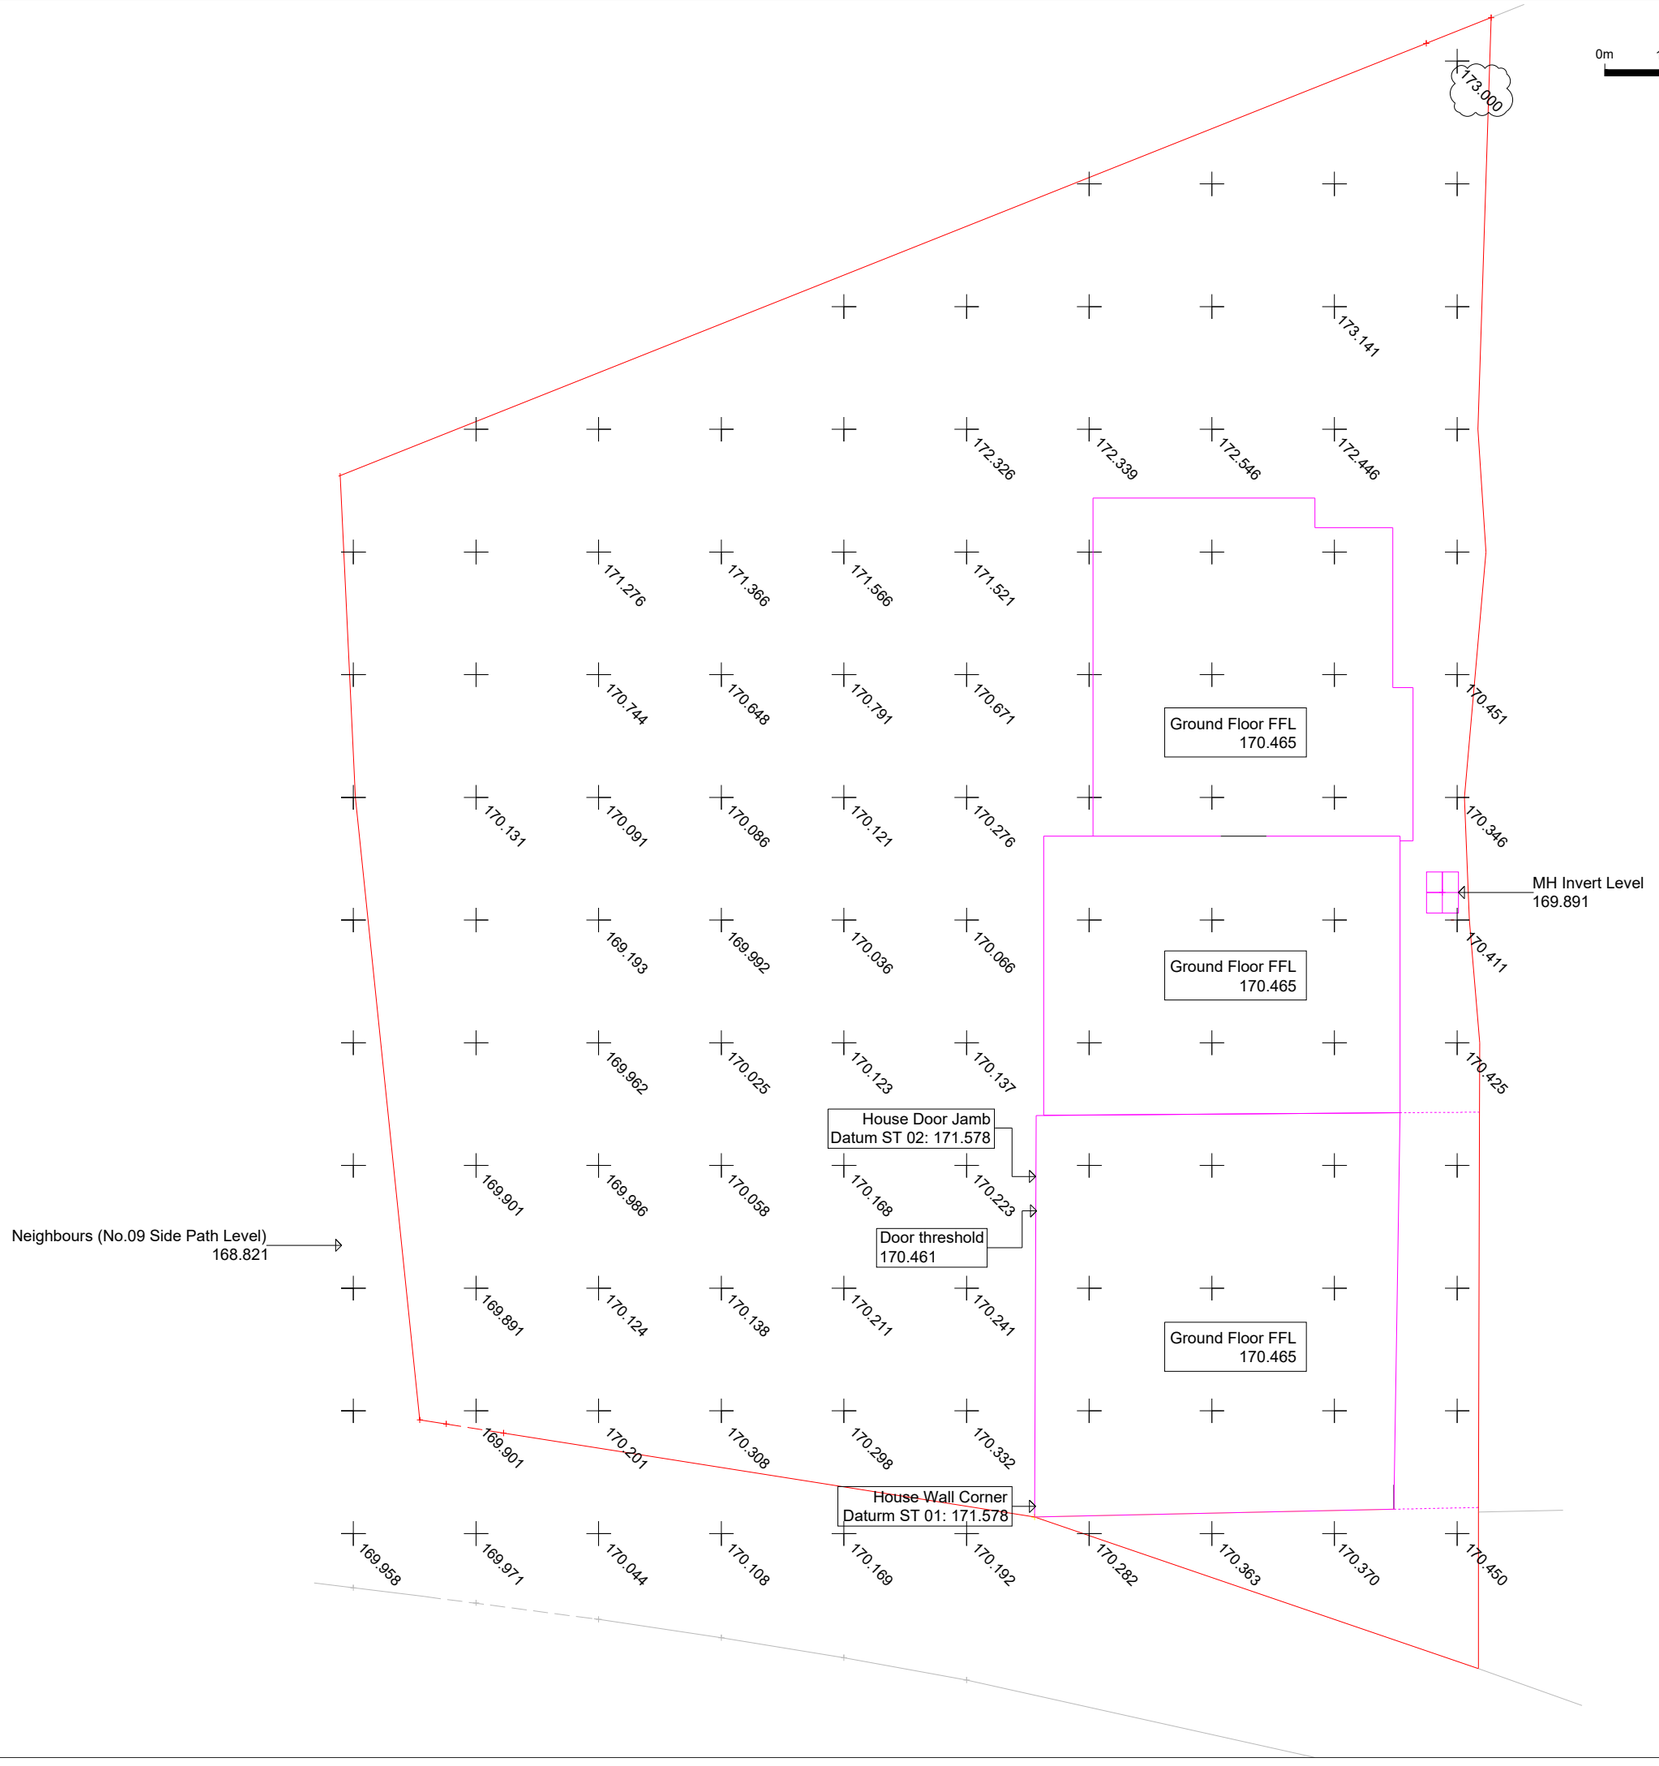


NOTES

Do not scale from this drawing. Responsibility is not accepted for errors made by others in scaling from this drawing. The contractor is to set out, check and co-ordinate all dimensions on site during the course of the works. This drawing is to be read in conjunction with all other plans, structural calculations and specifications.
This drawing is to be used for the described drawing stage only (i.e Planning) and should not be reproduced or used for any other purpose.
All works are subject to further site investigations as required.

N

Rev	Drawn	Comments	Date
PO1	LM	Site Topography Plan	14.11.2026

Address
Quarry House, 11 Station Road, Skelmanthorpe

Project
Quarry House

Status
PLANNING

Drawing Title
SITE TOPOGRAPHY PLAN

Date	Scale
14.11.2026	A3 @ 1:100

Drawing No.	Revision
100-SR	PO1