

Existing Front Elevation - South East

1:100

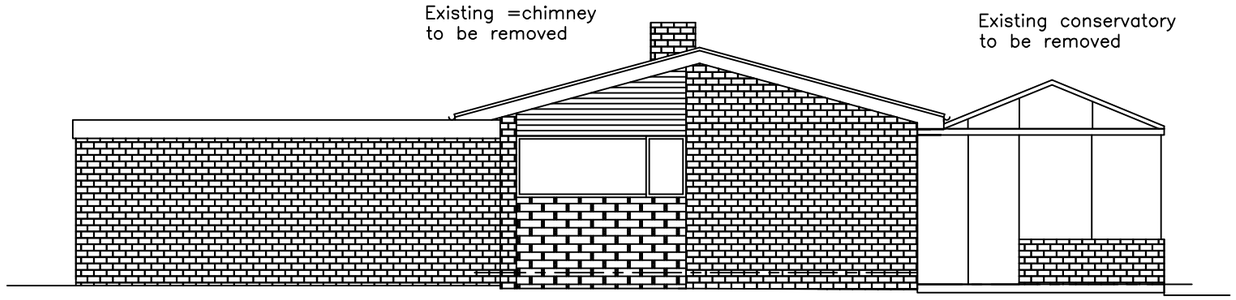

Existing Rear Elevation - North West

1:100

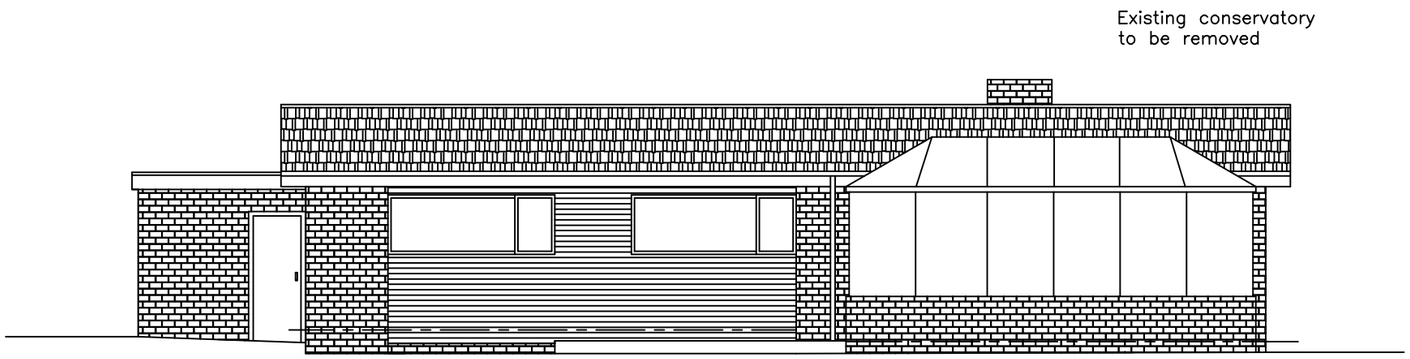

Existing Left Side Elevation - South West

1:100



Existing Floor Plan

1:100

MIRFIELD DESIGNS
Planning & Building Control Services

Tel: 07877959728
Email: mirfielddesigns@gmail.com

Client: Mr & Mrs Morrison	
Job: 3 Pinfold Close Mirfield	
Title: Existing Floor plan & Elevations	
Drawn By RK	Date Oct 2026
Eng. Check	Scale 1:100
Tech. Check	
Drawing No. 2026 / 538 / 01	Rev.