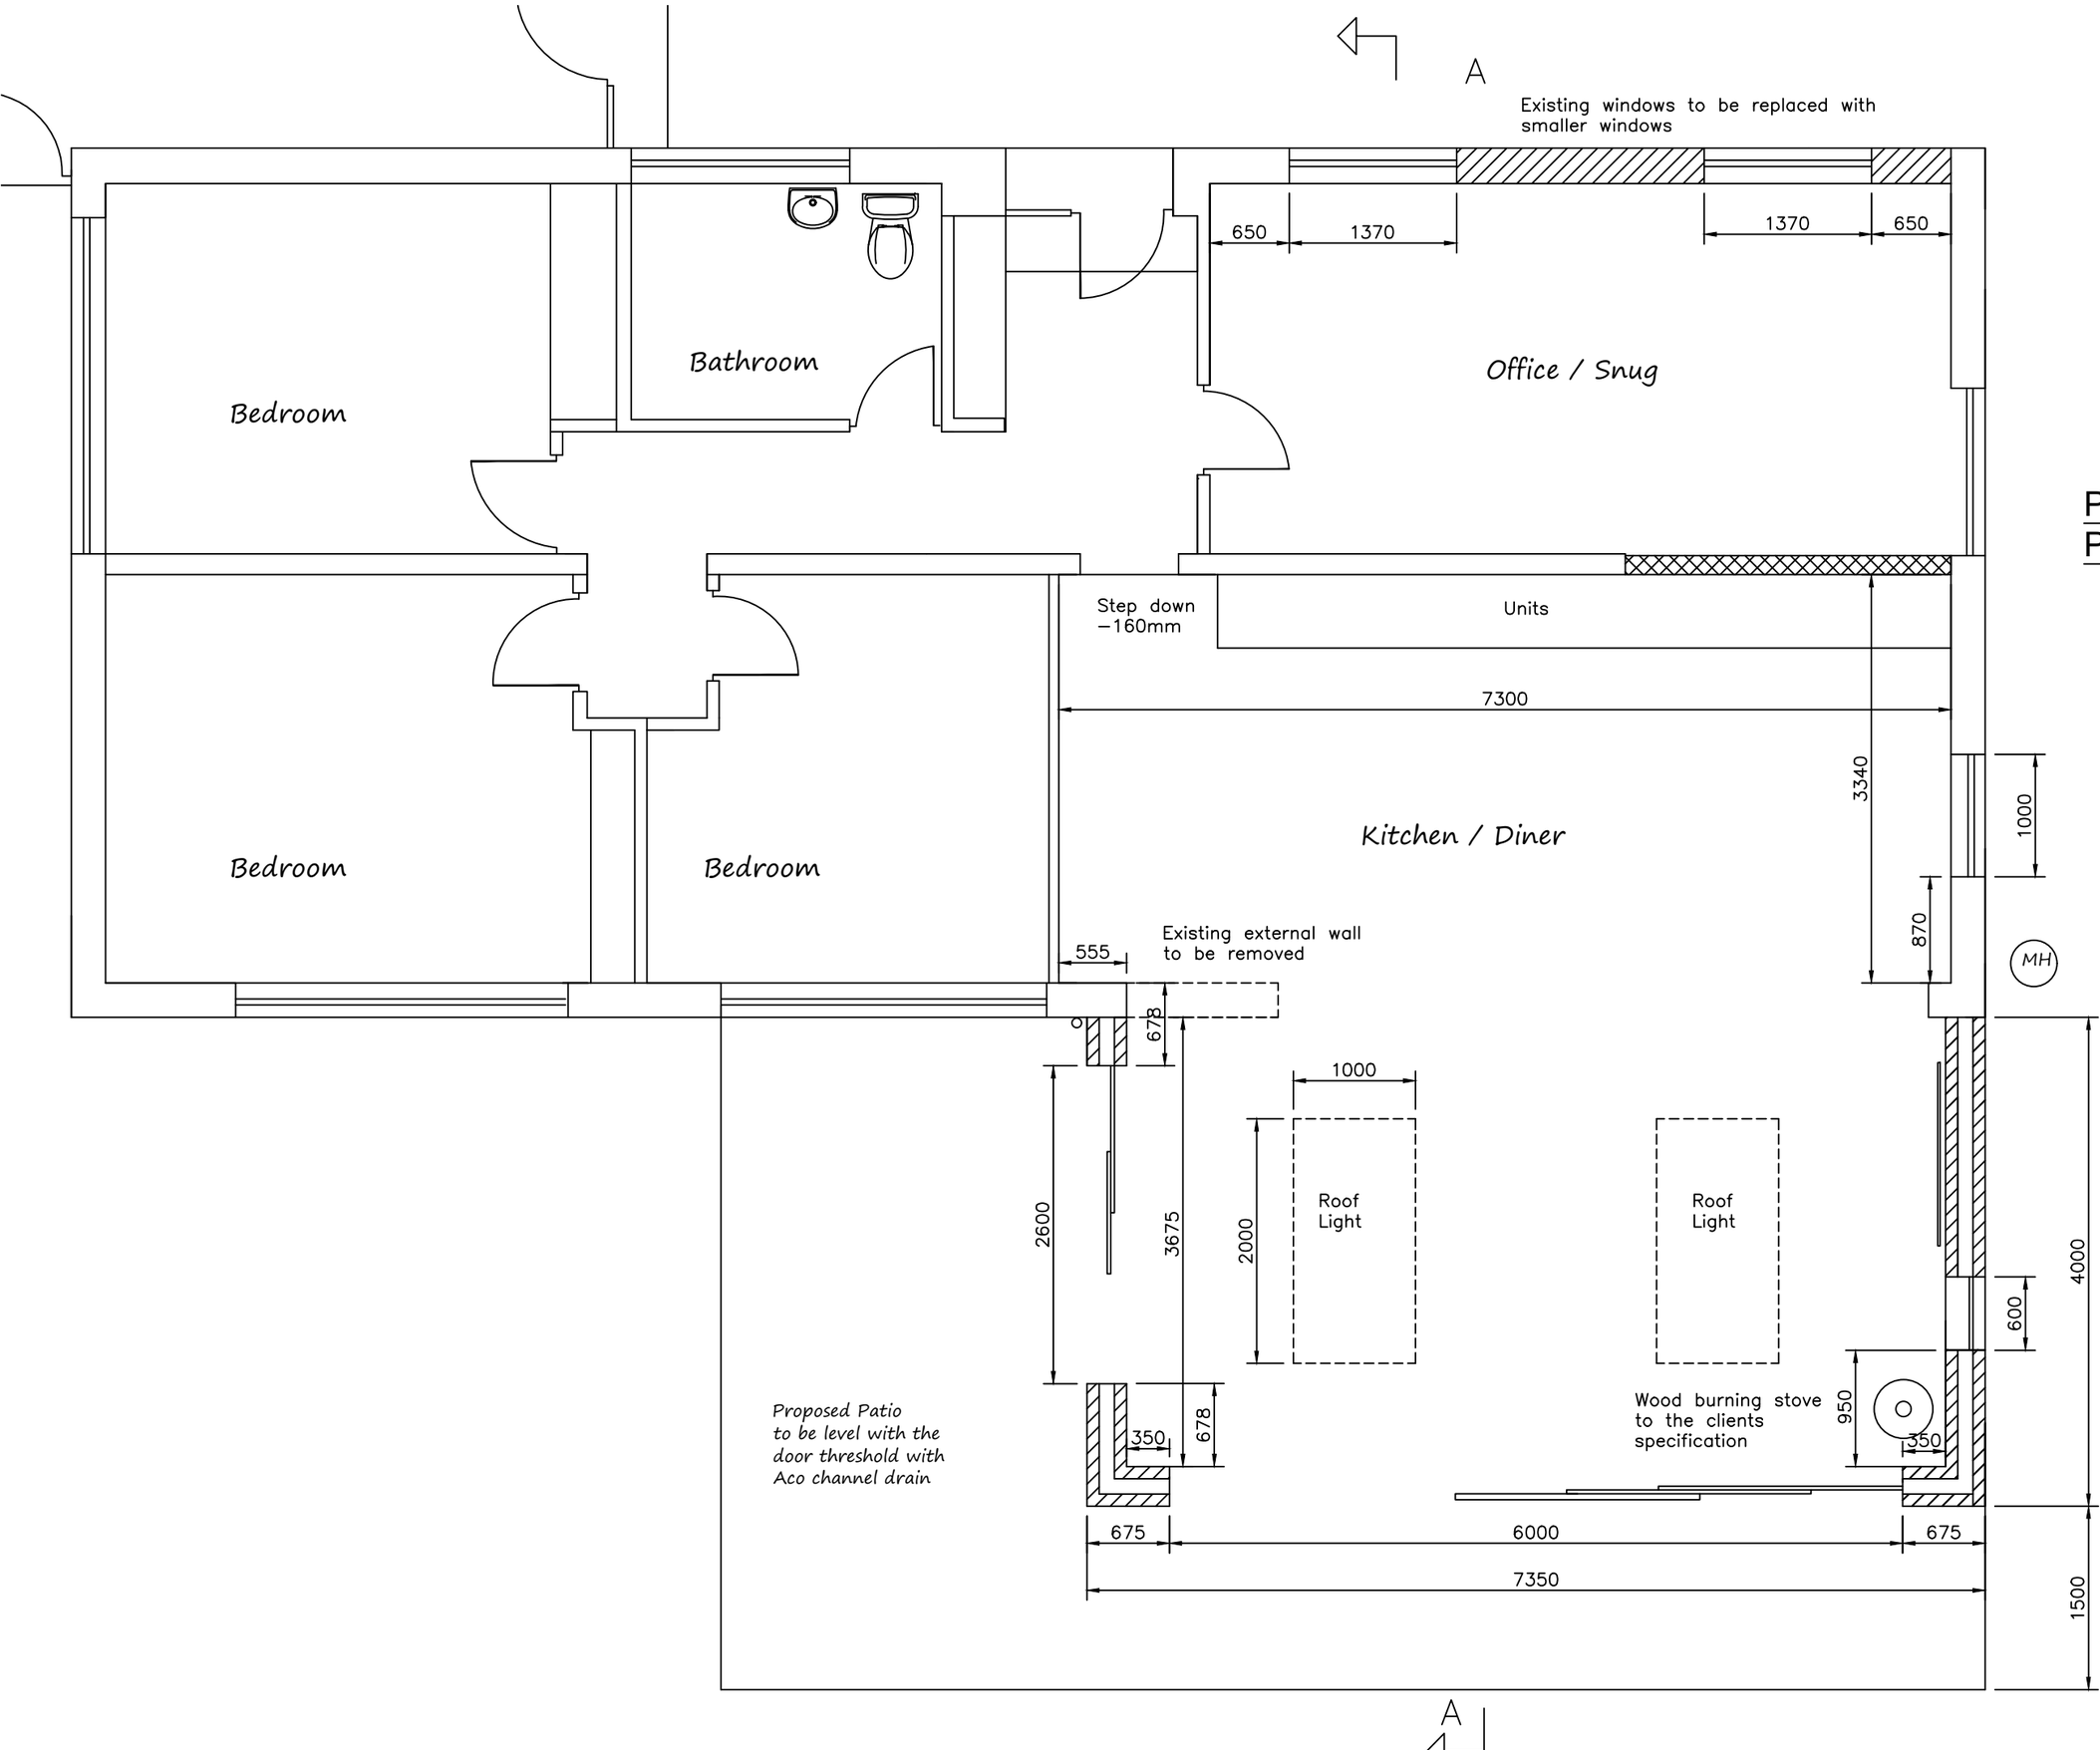

Proposed Floor Plan 1:50

MIRFIELD DESIGNS
Planning & Building Control Services

Tel: 07877959728
Email: mirfielddesigns@gmail.com

Client	Mr & Mrs Morrison
Job	3 Pinfold Close Mirfield
Title	Proposed Floor Plan
Drawn By RK	Date Oct 2026
Eng. Check	Scale 1:50
Tech. Check	
Drawing No. 2026 / 538 / 04	Rev.