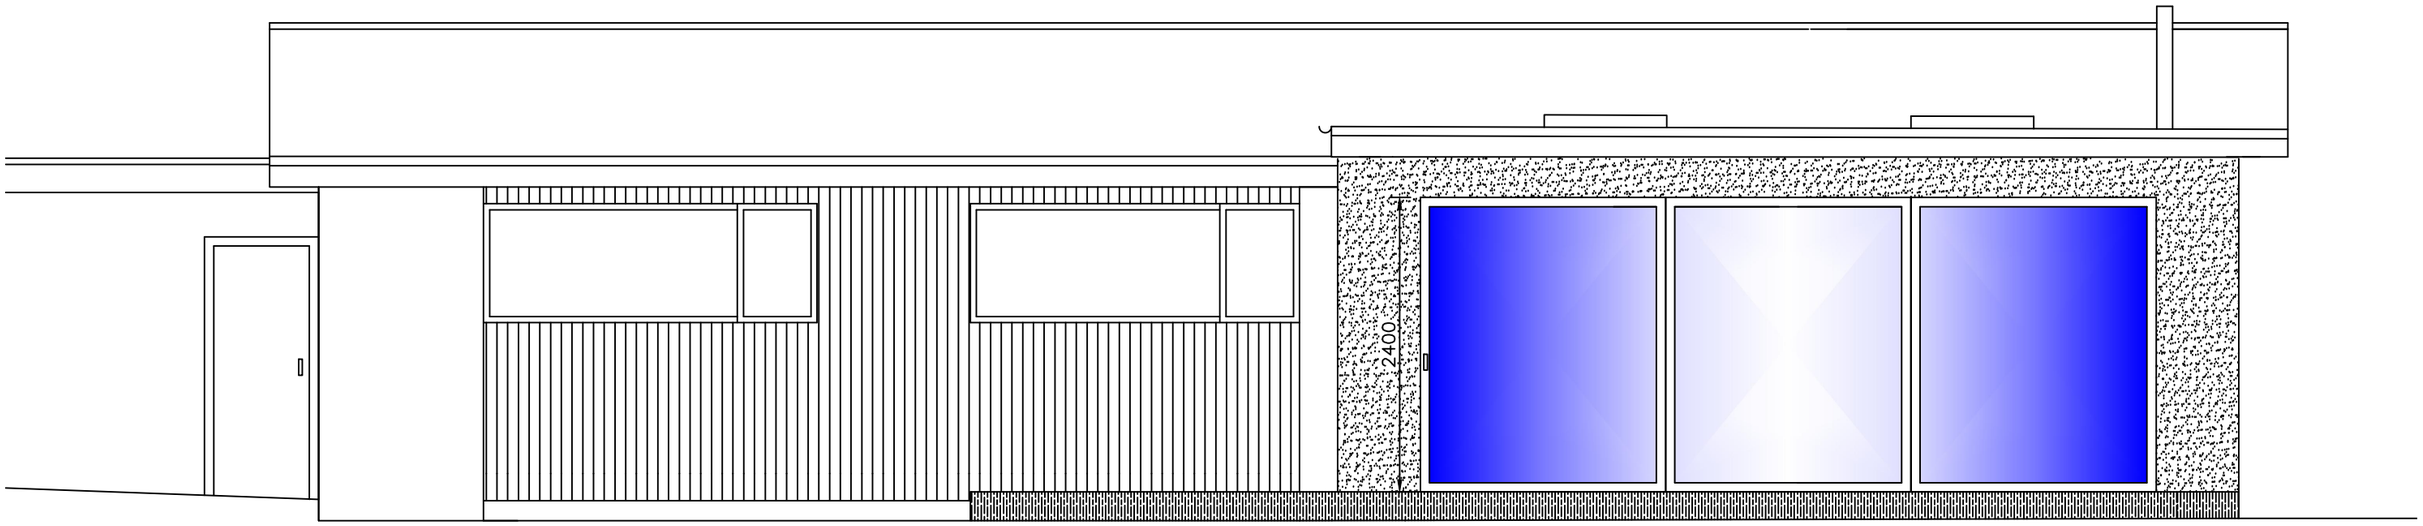

Proposed doors to the clients specification

Existing cladding to be replaced with cedar or larch cladding to the clients specification

Proposed Left Side Elevation - South West

1:50

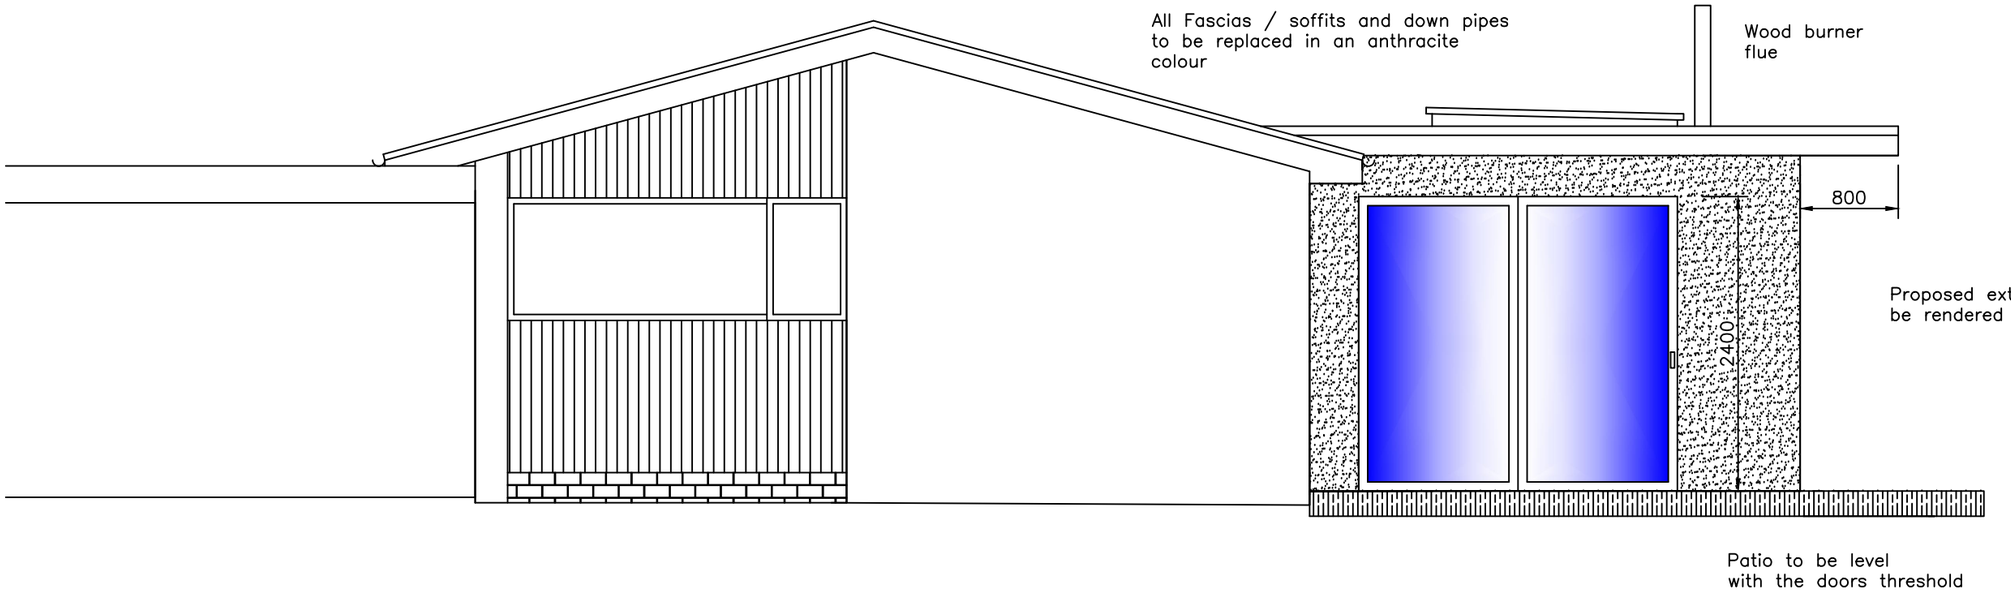

Proposed extension to be rendered in white K render

Patio to be level with the doors threshold

Proposed Rear Elevation - North West

1:50

MIRFIELD DESIGNS
Planning & Building Control Services

Tel: 07877959728
Email: mirfielddesigns@gmail.com

Client	Mr & Mrs Morrison
Job	3 Pinfold Close Mirfield
Title	Proposed Elevations
Drawn By RK	Date Oct 2026
Eng. Check	Scale 1:50
Tech. Check	
Drawing No.	2026 / 538 / 02
Rev.	