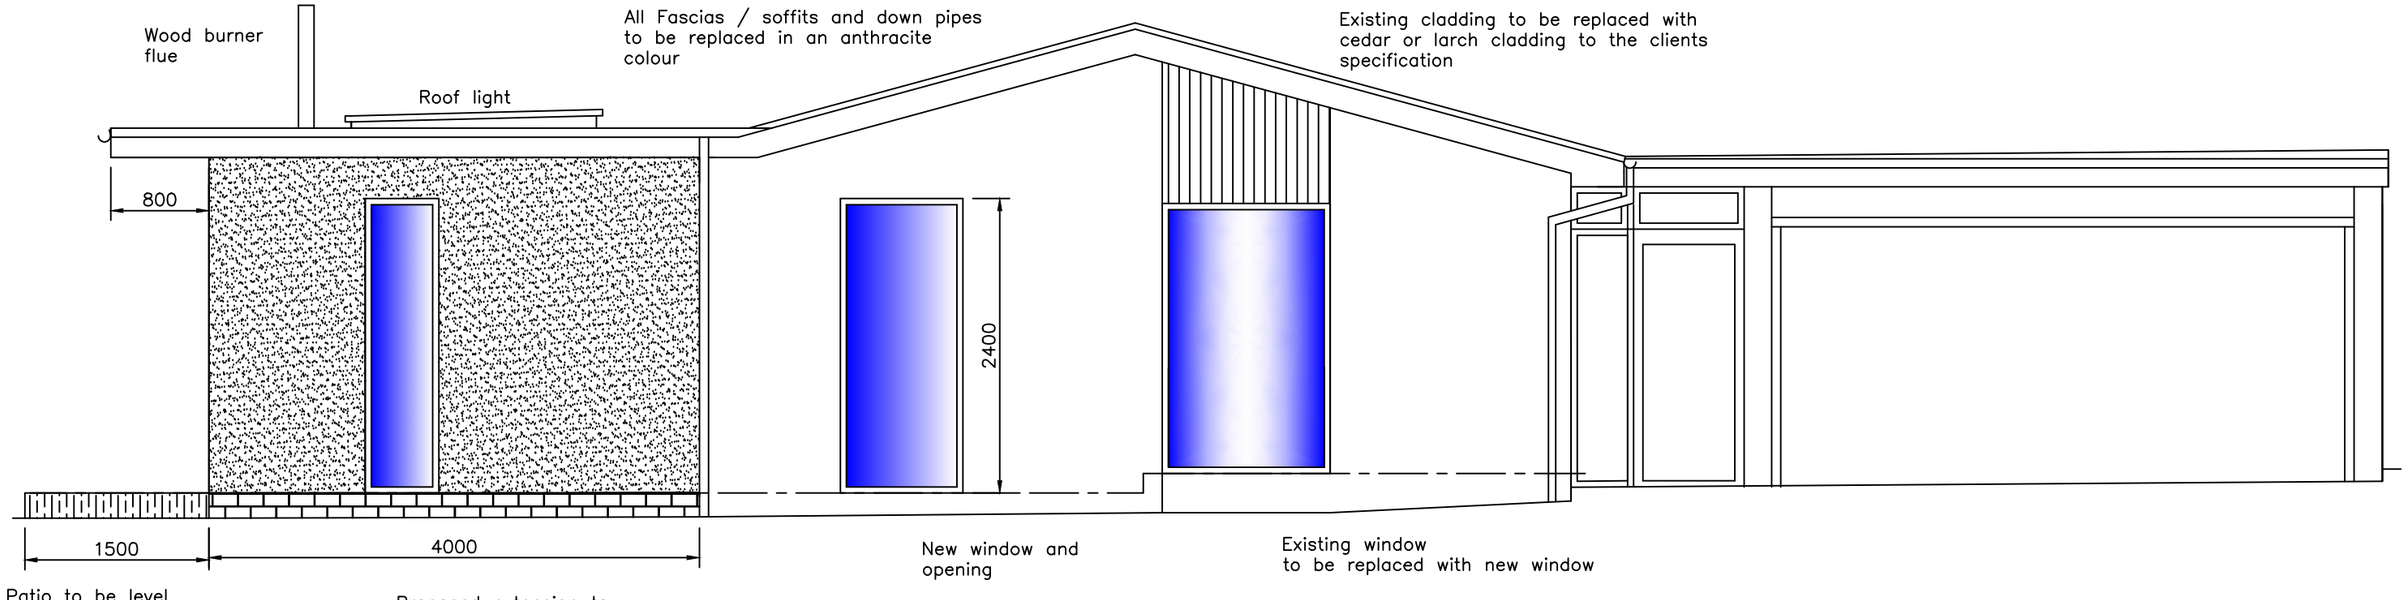

Proposed Front Elevation - South East

1:50

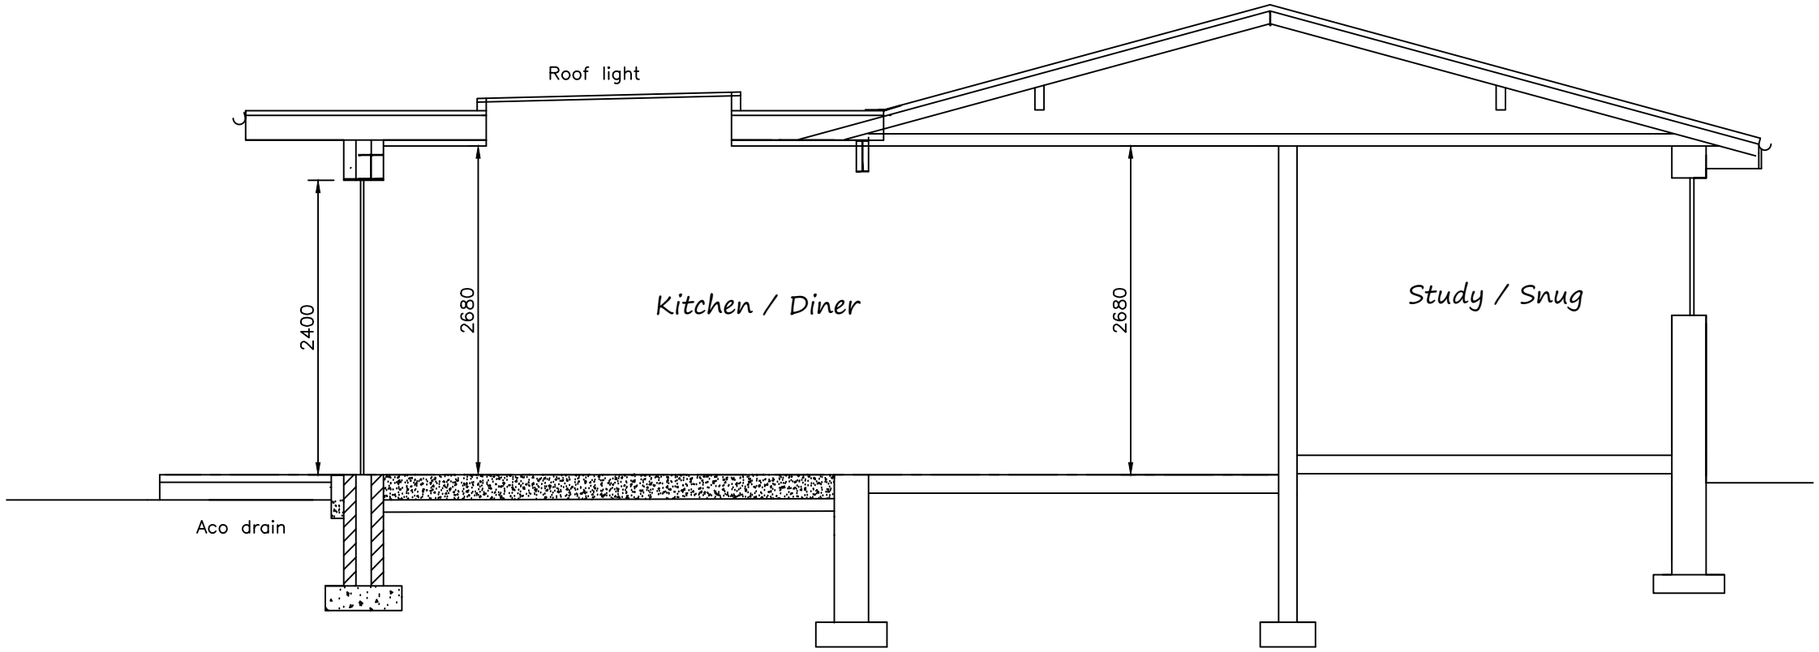

Proposed Section A-A

1:50

MIRFIELD DESIGNS
Planning & Building Control Services

Tel: 07877959728
Email: mirfielddesigns@gmail.com

Client	Mr & Mrs Morrison
Job	3 Pinfold Close Mirfield
Title	Proposed Elevation & Section
Drawn By RK	Date Oct 2026
Eng. Check	Scale 1:50
Tech. Check	
Drawing No.	2026 / 538 / 03
Rev.	