
0m 4m 8m 12m 16m 20m

VISUAL SCALE 1:200 @ A0

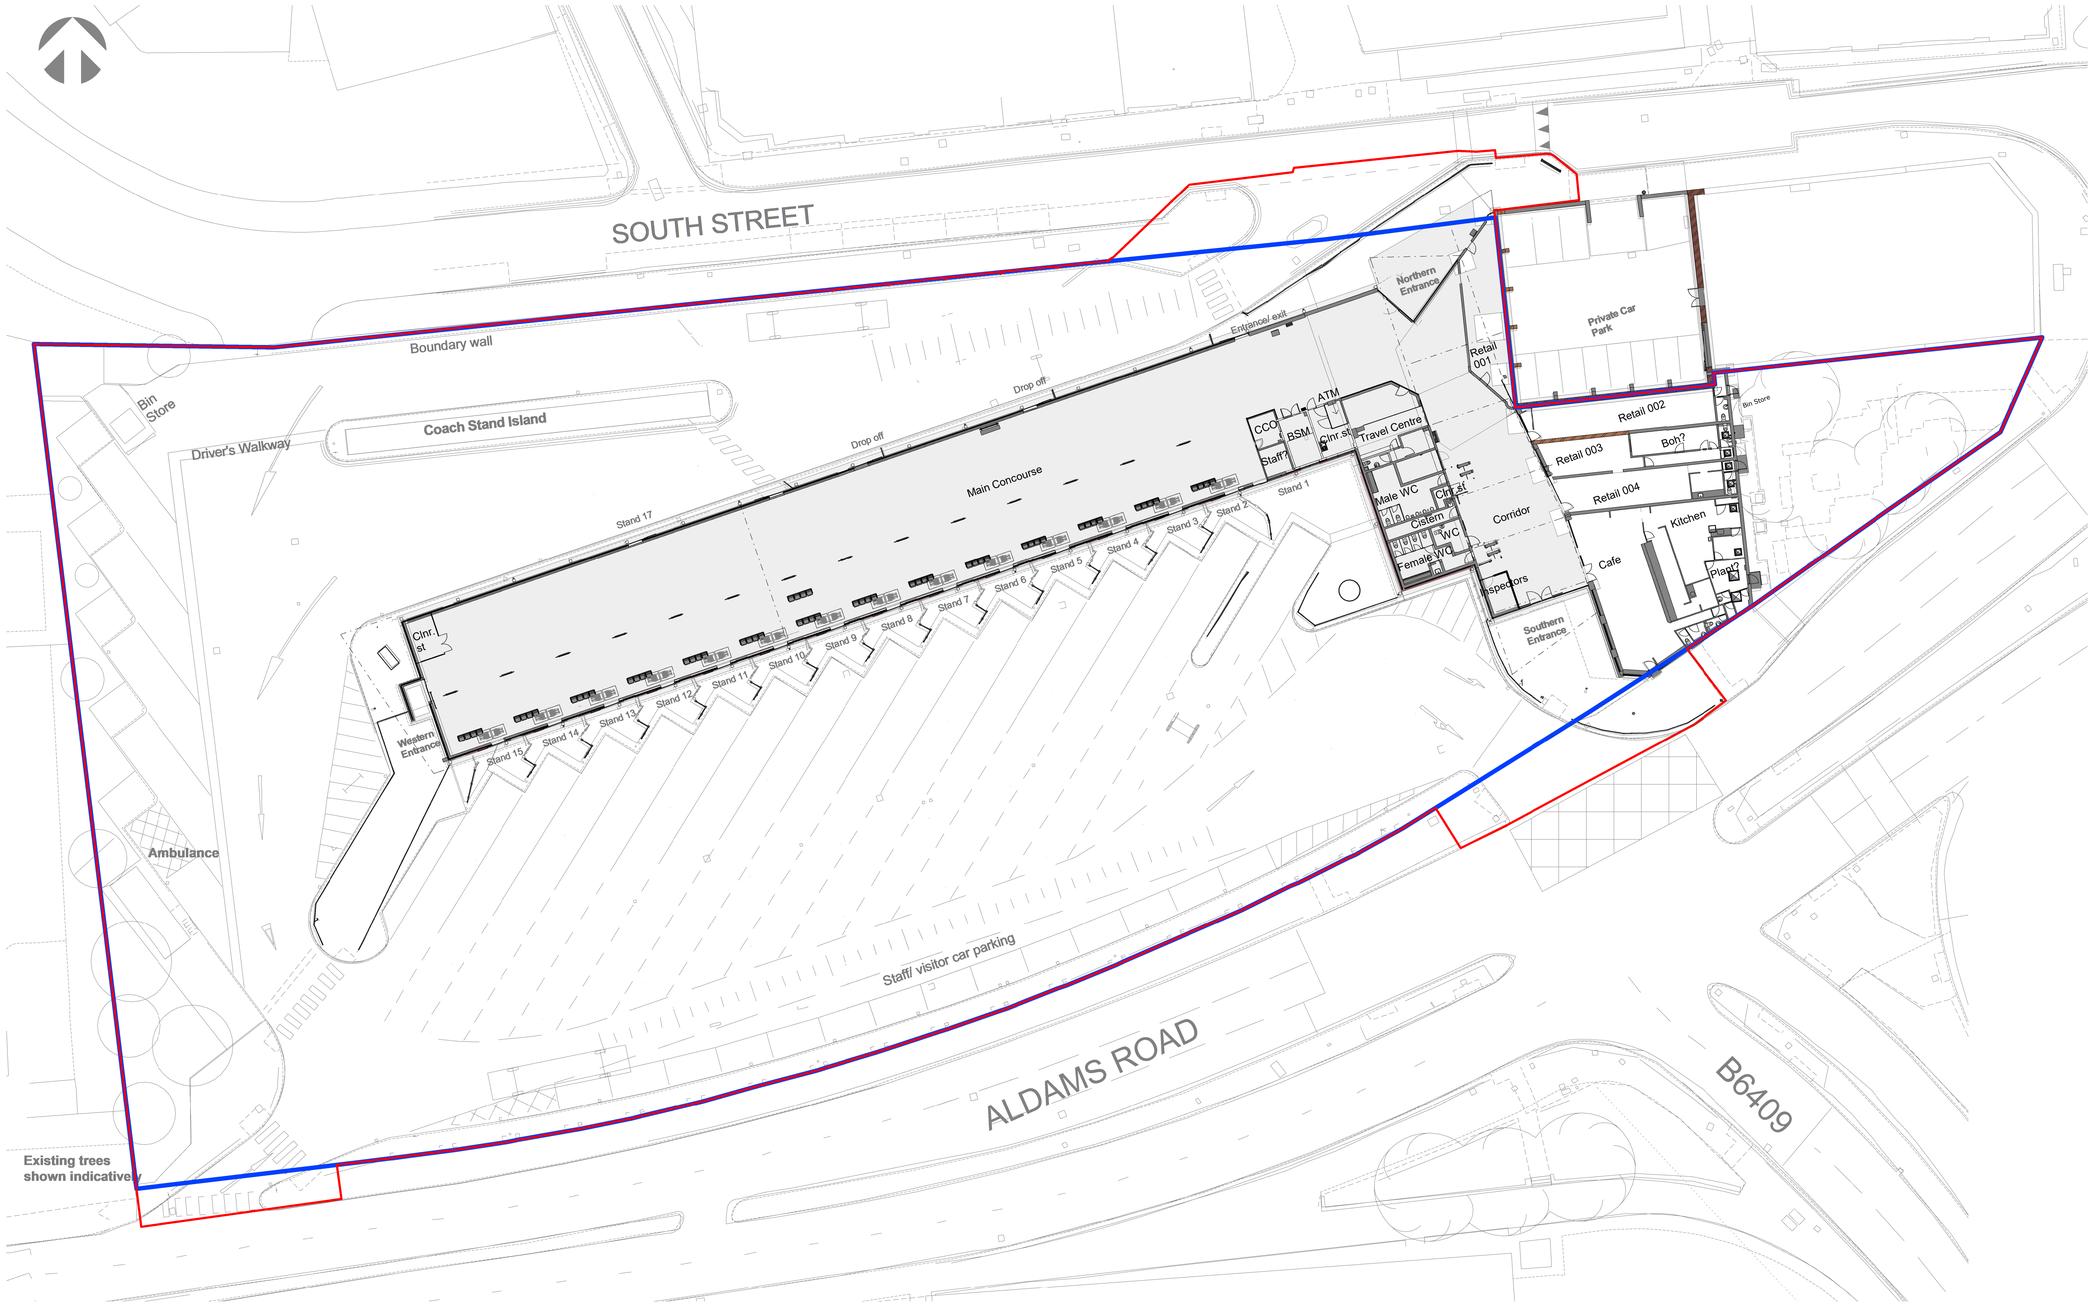

Existing Site Plan

SCALE: 1 : 200

Do not scale from this drawing.

The contractor is to check all dimensions on site and report any discrepancies to the Architect.

All rights described in chapter IV of the copyright, designs and patents act 1988 have been generally asserted.

Notes

Rev	Description	Date	By	Chk
P3	Issued for Stage 4 Tender	09/02/22	SP	PH
P2	Issued for Costing	25/06/21	SP	PH
P1	Preliminary Issue	25/06/21	SP	PH

52 Princess Street
Rhodesia House
Manchester M1 6JX

Telephone+44(0)161 2375646
Website www.jeffersonsheard.com

Jefferson Sheard Architects

Project

Dewsbury Bus Station

Drawing

Existing Site Plan

Scale	Drawn	Date
1 : 200	SP	09/02/22

Drawing Purpose	Status
FOR TENDER	D2

Ref	Reference	Rev.
2025	DBS-JSA-EX-ZZ-DR-A-01101	P3

Project | Orig | Vol | Level | Type | Role | Number

A0