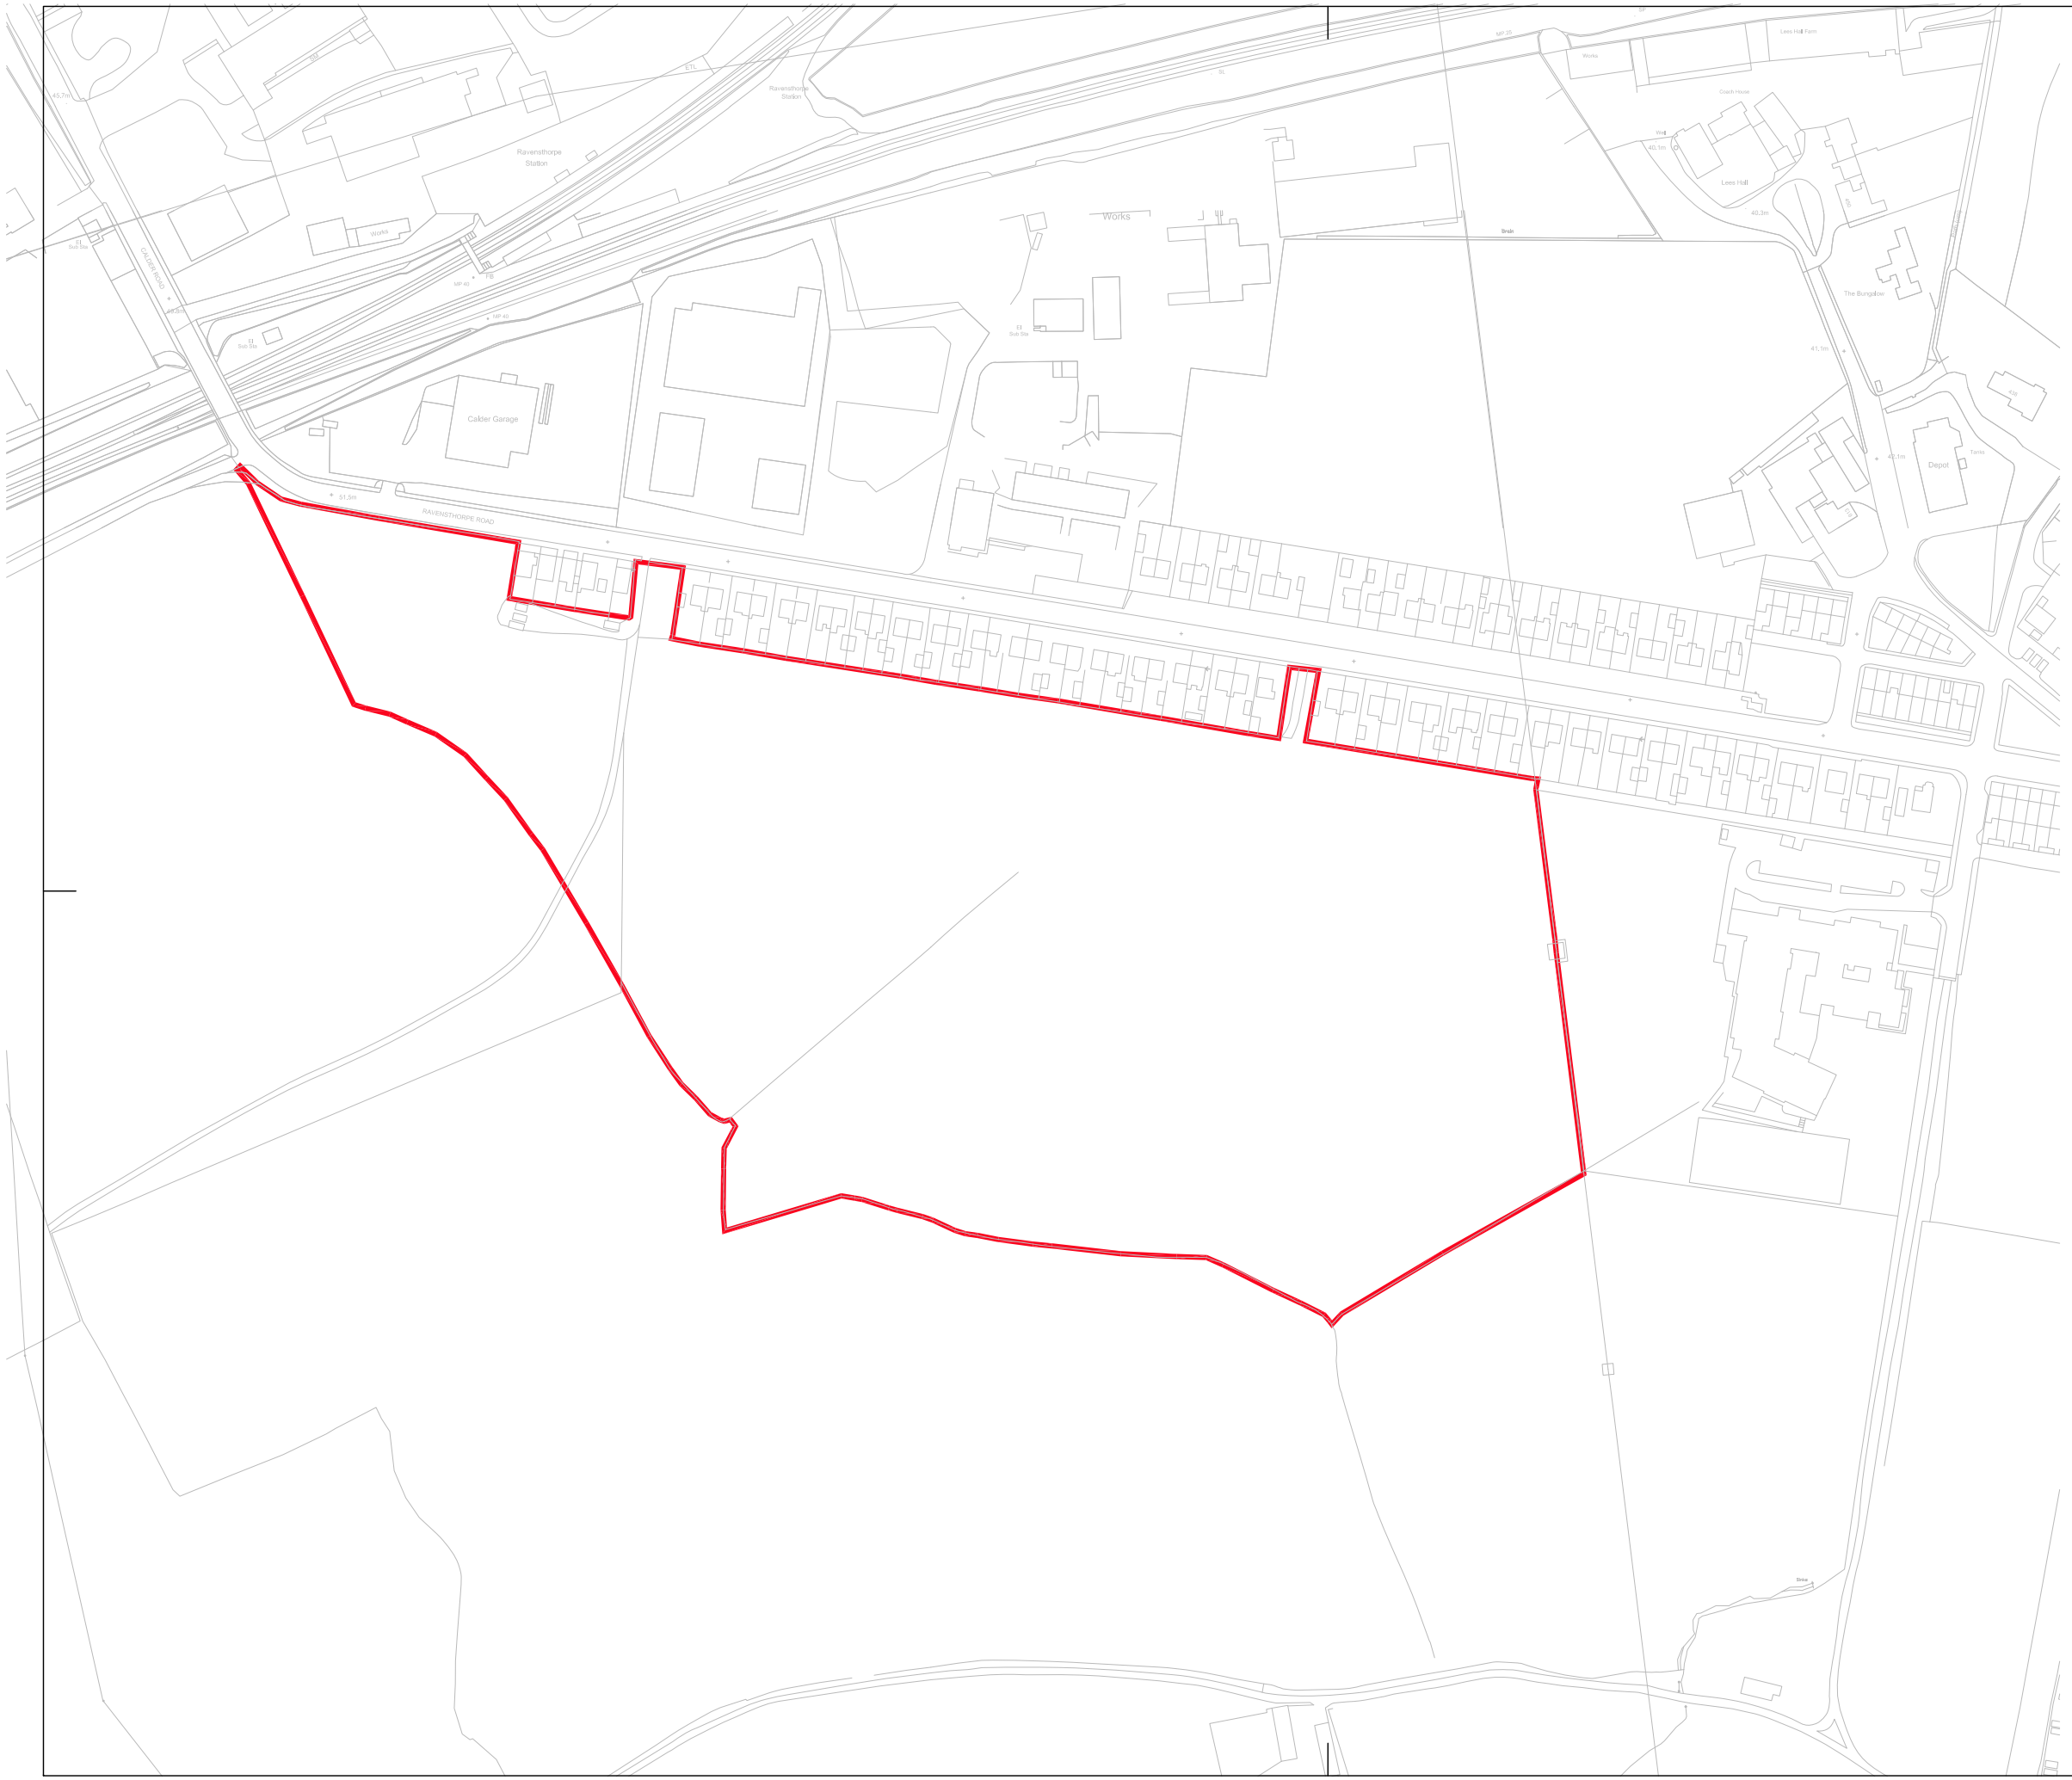

Revisions

planners | urbanists | architects

spawforths

Junction 41 Business Court, Thorpe Road, East Ardsley, Leeds, West Yorkshire WF3 2AB
T: 01924 873873 F: 01924 870777 www.spawforths.co.uk mail@spawforths.co.uk

Client Name
Miller Homes

Project No	Project Title			
3565	Dewsbury Riverside			
Drawn By	Reviewed By	Scale	Discipline	Date
CM	AR	2500@A3	Urbanism	Aug 2016
Drawing No.	Drawing Title			Revision
0000-0017	Allocated Land Red Line			B

File Path

Important notice:

Do not scale off this drawing. Critical dimensions should be checked on site prior to works commencing. Dimensional conflicts should be brought to the company's attention as soon as they become apparent. Failure to do so could render the contractor liable for subsequent losses. Copyright in this drawing and any work executed from this drawing remains the property of Spawforths.

When printing feed this edge first

© Copyright Spawforths