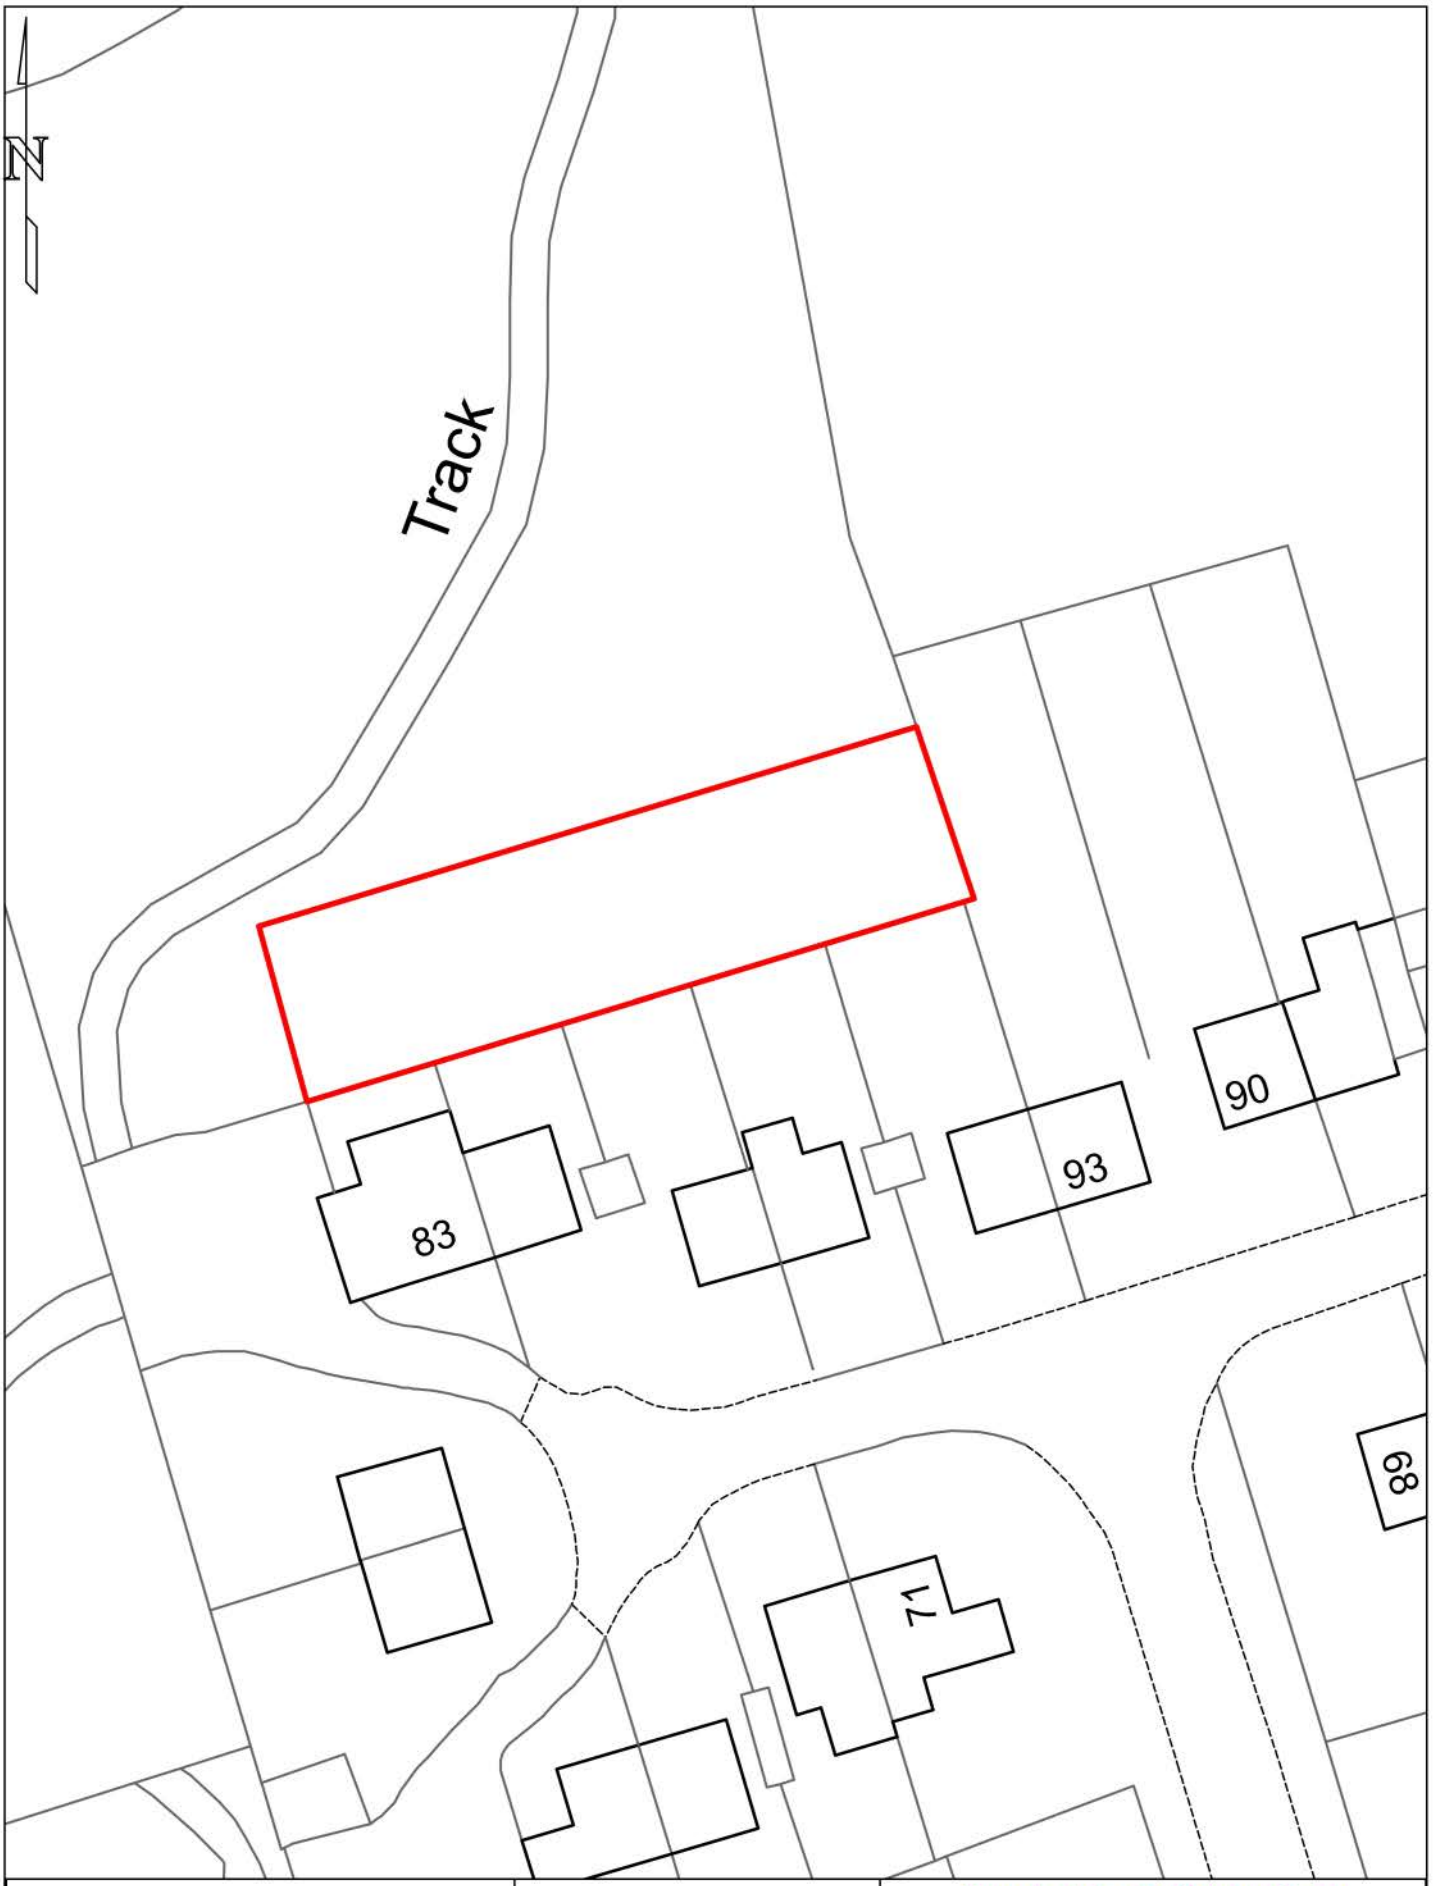

Kirklees COUNCIL

GROWTH & REGENERATION

Park View
Scale: 1:500

Reproduced from the Ordnance Survey with the permission of the Controller of Her Majesty's Stationery Offices © Crown Copyright. Unauthorised reproduction infringes Crown Copyright and may lead to prosecution of civil proceedings.
Kirklees Council 100019241 Date: April 2021