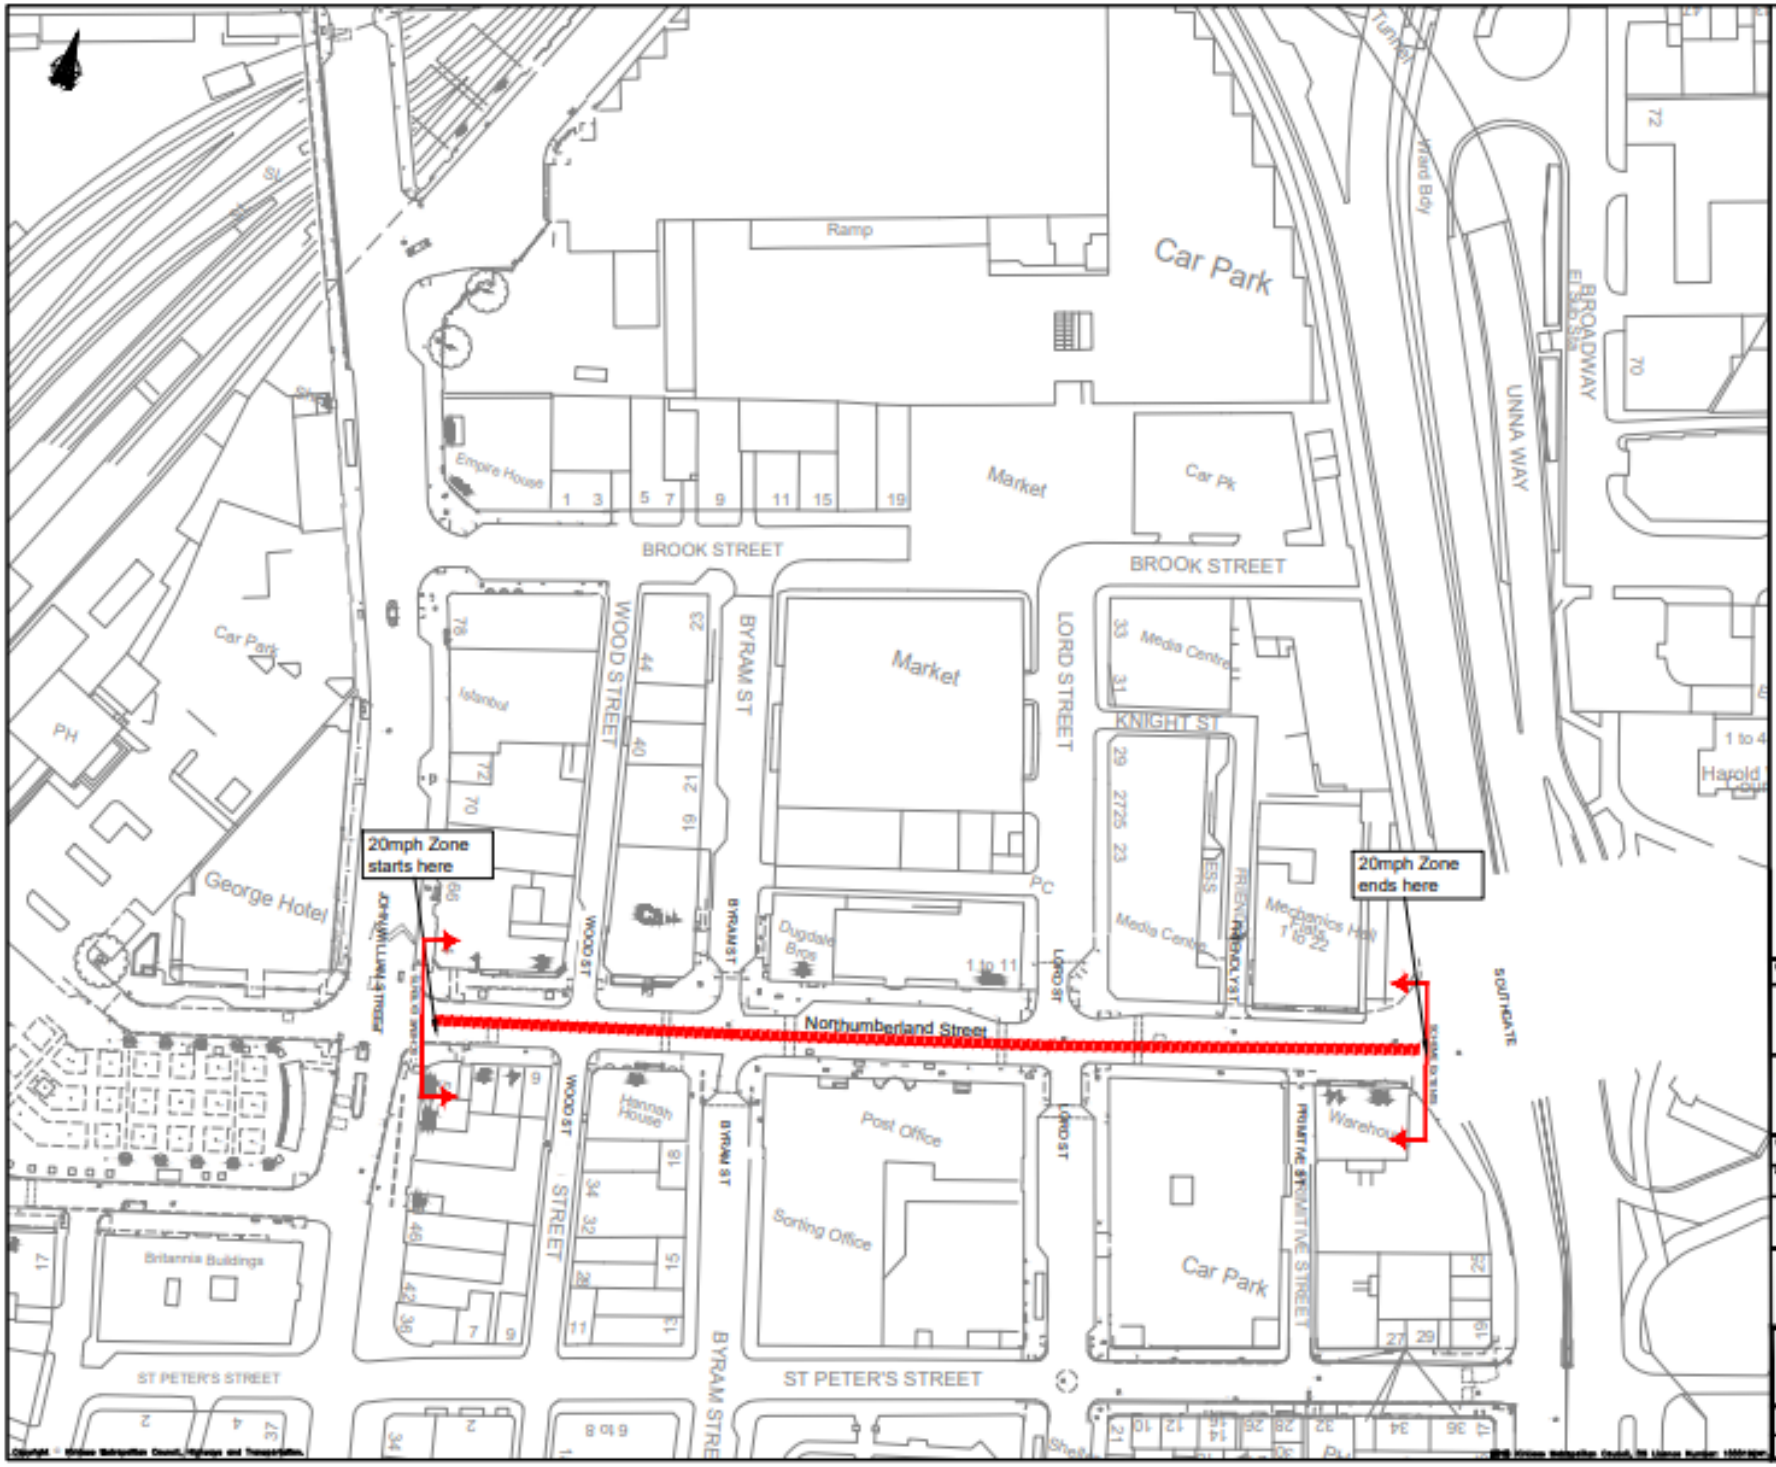

Key:

Proposed 20 mph zone

REF.	DATE	REVISIONS

Streetscene and Housing Service
Highways and Operation Division
Flint Street, Fartown
Huddersfield HD1 6LG

DRAWN	CHECKED
YA	JW

SCALE	PROJECT NO.	DATE
1:500	65533	28/03/2025

PROJECT
Huddersfield Station Gateway
Better Connected Stations

TITLE
20 mph Zone
Northumberland Street

DRAWING No.
25-65533-HD-TRO---01

CAD No.