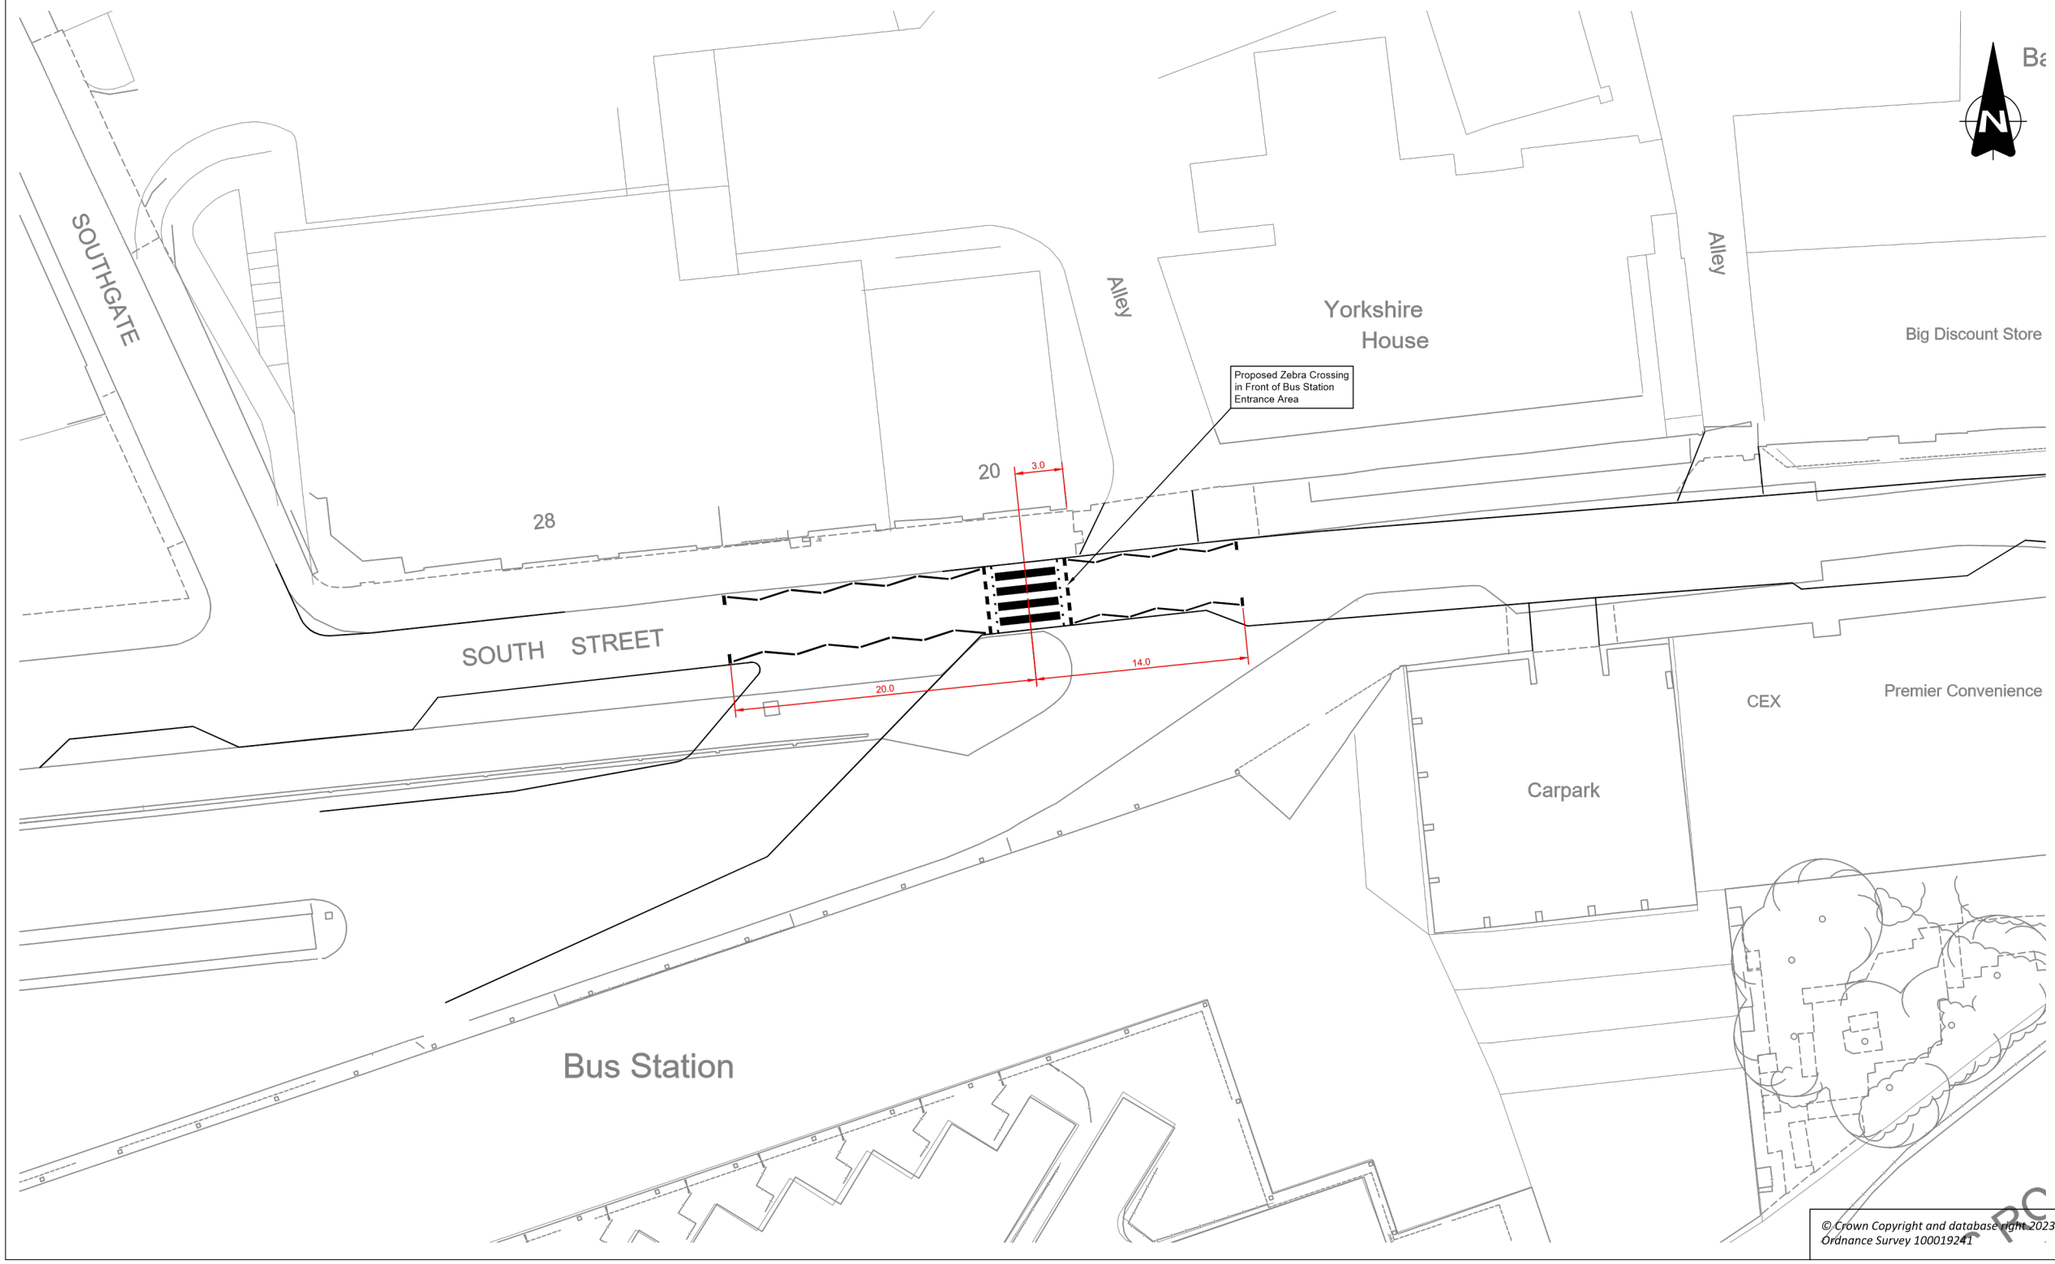

© Crown Copyright and database right 2023. Ordnance Survey 100019241

KEY:

Proposed Kerb

Existing Kerb

REF.	DATE	REVISIONS

Kirklees COUNCIL

Streetscene & Housing
Flint Street, Fartown
Huddersfield, HD1 6LG

SECTION: Highways Public Realm

DRAWN	CHECKED
MR	PW

SCALE	PROJECT NO.	DATE
1:200	25/65531	06/06/2025

PROJECT: Dewsbury Town Centre TCF (Public Realm Team) South Street

TITLE: Proposed Traffic Orders (2 of 3) Proposed Zebra Crossing

DRAWING No. 25/65531/SSt/TRO/5002

CAD No. 25-65531-SSt-TRO-5002 South St TCF - TRO Zebra.dwg