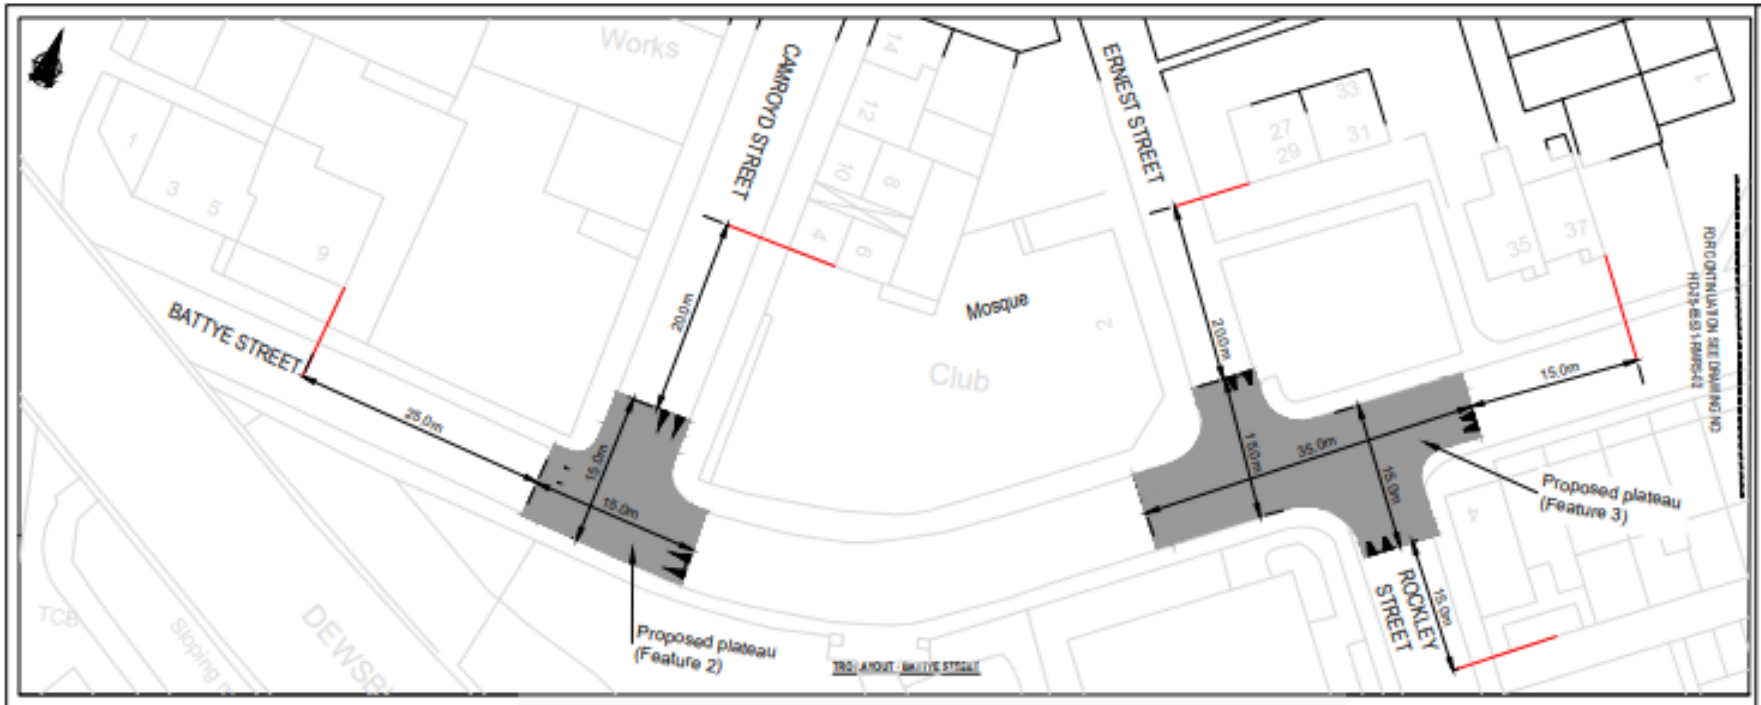

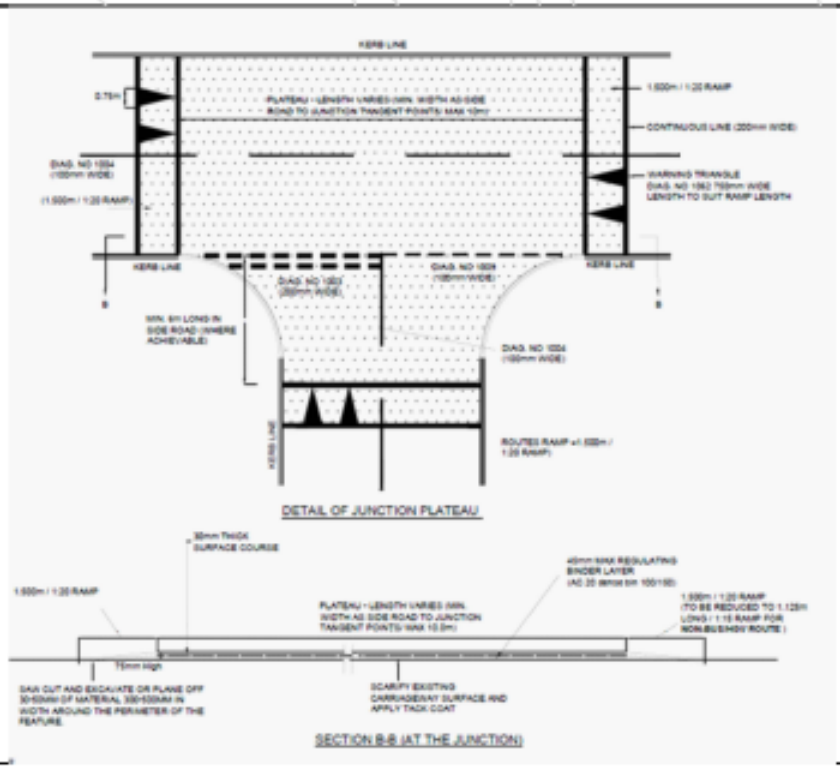

REV.	DATE	REVISIONS

Kirklees COUNCIL

Highway Service
Kirklees Council
PO Box 1720
Huddersfield
HD1 9EL

SECTION: HIGHWAY DESIGN

DRAWN	CHECKED
GU	DB

SCALE	PROJECT NO.	DATE
1:250 @ A3	25-65531	18/03/2025

PROJECT
TRANSFORMING CITIES FUND
DEWSBURY TOWN CENTRE
DETAILED DESIGN STAGE

TITLE
TRAFFIC REGULATION ORDER
PLAN SHEET 1 OF 3
BATTYE ST – PLATEAU

DRAWING No.
HD-25-65531-BS-TRO-06

CAD No.

Based upon the Ordnance Survey mapping with the permission of the Controller of Her Majesty's Stationery Office. Crown copyright. Unauthorised reproduction infringes Crown copyright and may lead to prosecution or civil proceedings.
Kirklees Metropolitan Council, Licence Number 100019241.
2025

Copyright – 2021, Kirklees Metropolitan Council, Highways and Transportation.