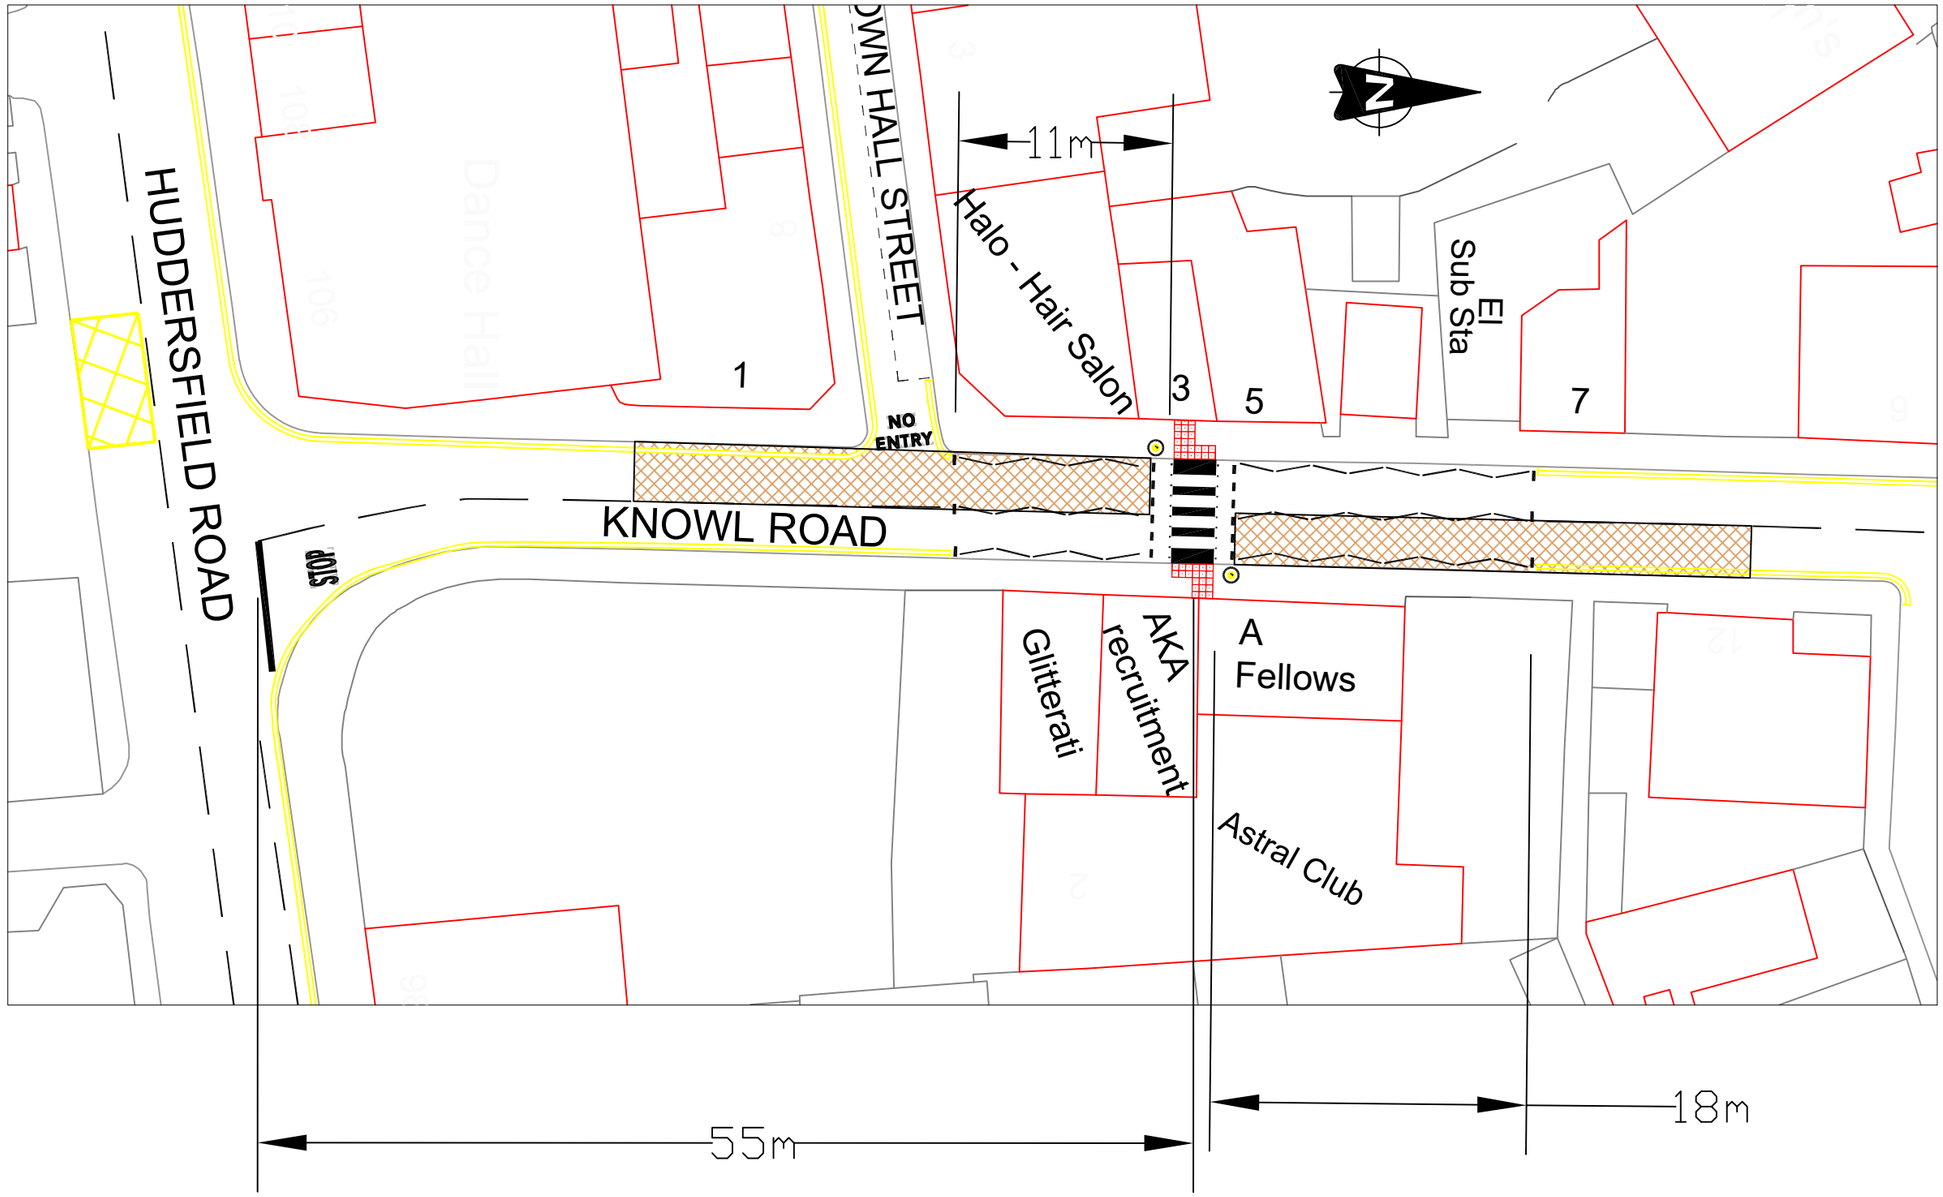

30m High Friction Surface to be installed on both approaches to crossing area as shown.

Controlled area to extend approximately 18m North from crossing area and 11m South from crossing area.

© Crown Copyright and database right 2019.
Ordnance Survey 100019241

REF.	DATE	REVISIONS

Kirklees COUNCIL

Streetscene & Housing
Flint Street, Fartown
Huddersfield, HD1 6LG

SECTION	Safety
DRAWN	RAH
CHECKED	
SCALE	NTS
DATE	28.10.21
PROJECT	Knowl Road, Mirifeld
TITLE	Proposed Zebra crossing
DRAWING No.	TF.22.200.225