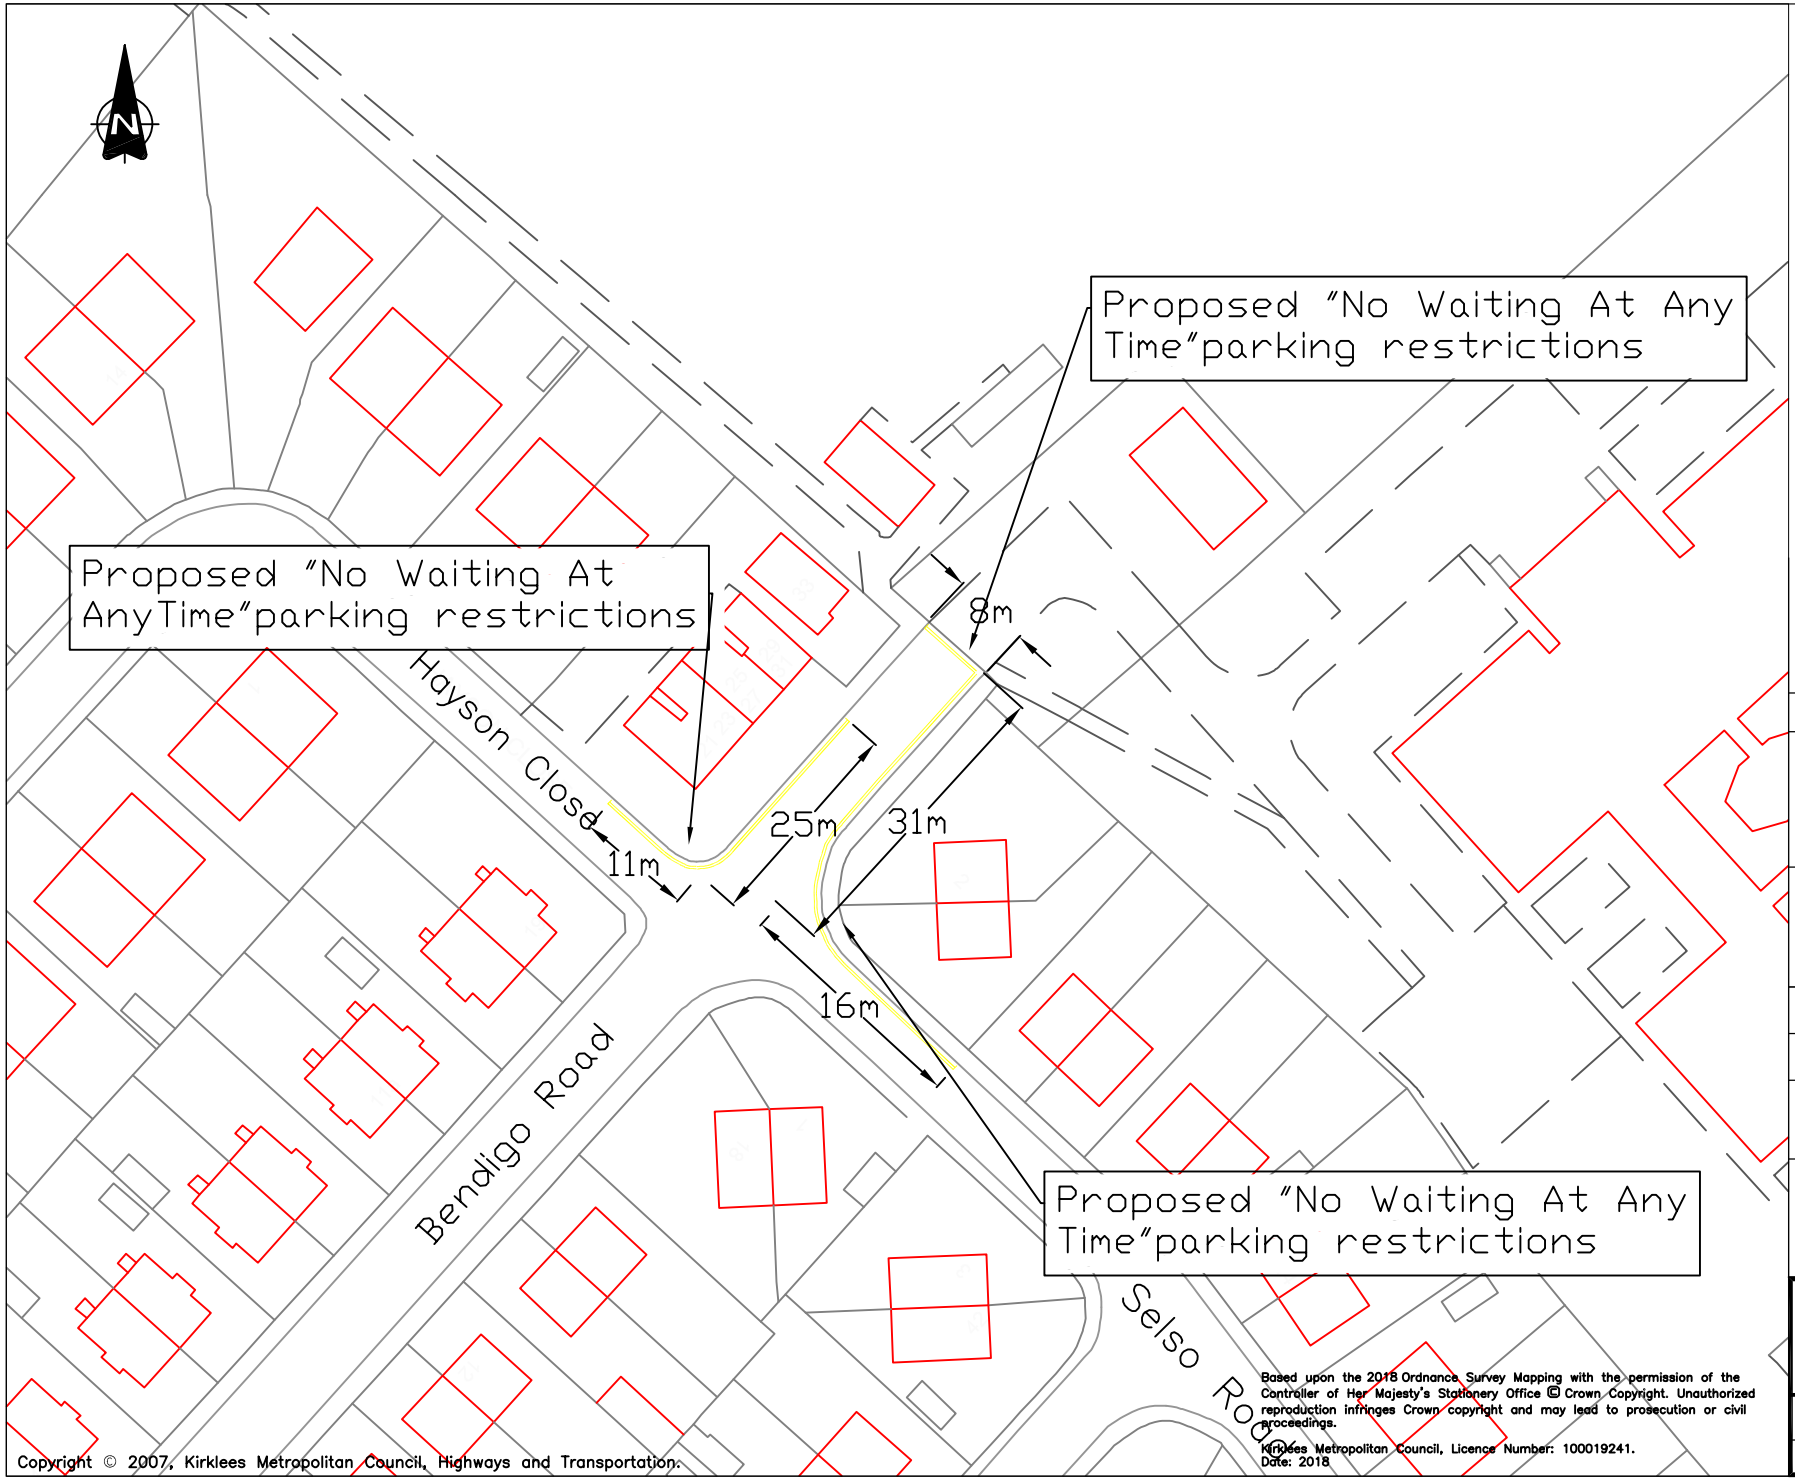

Copyright © 2007, Kirklees Metropolitan Council, Highways and Transportation.

Based upon the 2018 Ordnance Survey Mapping with the permission of the Controller of Her Majesty's Stationery Office © Crown Copyright. Unauthorized reproduction infringes Crown copyright and may lead to prosecution or civil proceedings.

Kirklees Metropolitan Council, Licence Number: 100019241.
Date: 2018

REF. DATE REVISIONS

Kirklees COUNCIL

Highways & Transportation
Flint Street, Fartown
Huddersfield, HD1 6LG

SECTION: Road Safety

DRAWN: KM | CHECKED:

SCALE: NTS | PROJECT NO.: | DATE: OCT 2019

PROJECT: Proposed No Waiting At Any Time

TITLE: Bendigo Rd/Selso Rd Dewsbury

DRAWING No.: TF.11.200.304

CAD No.: