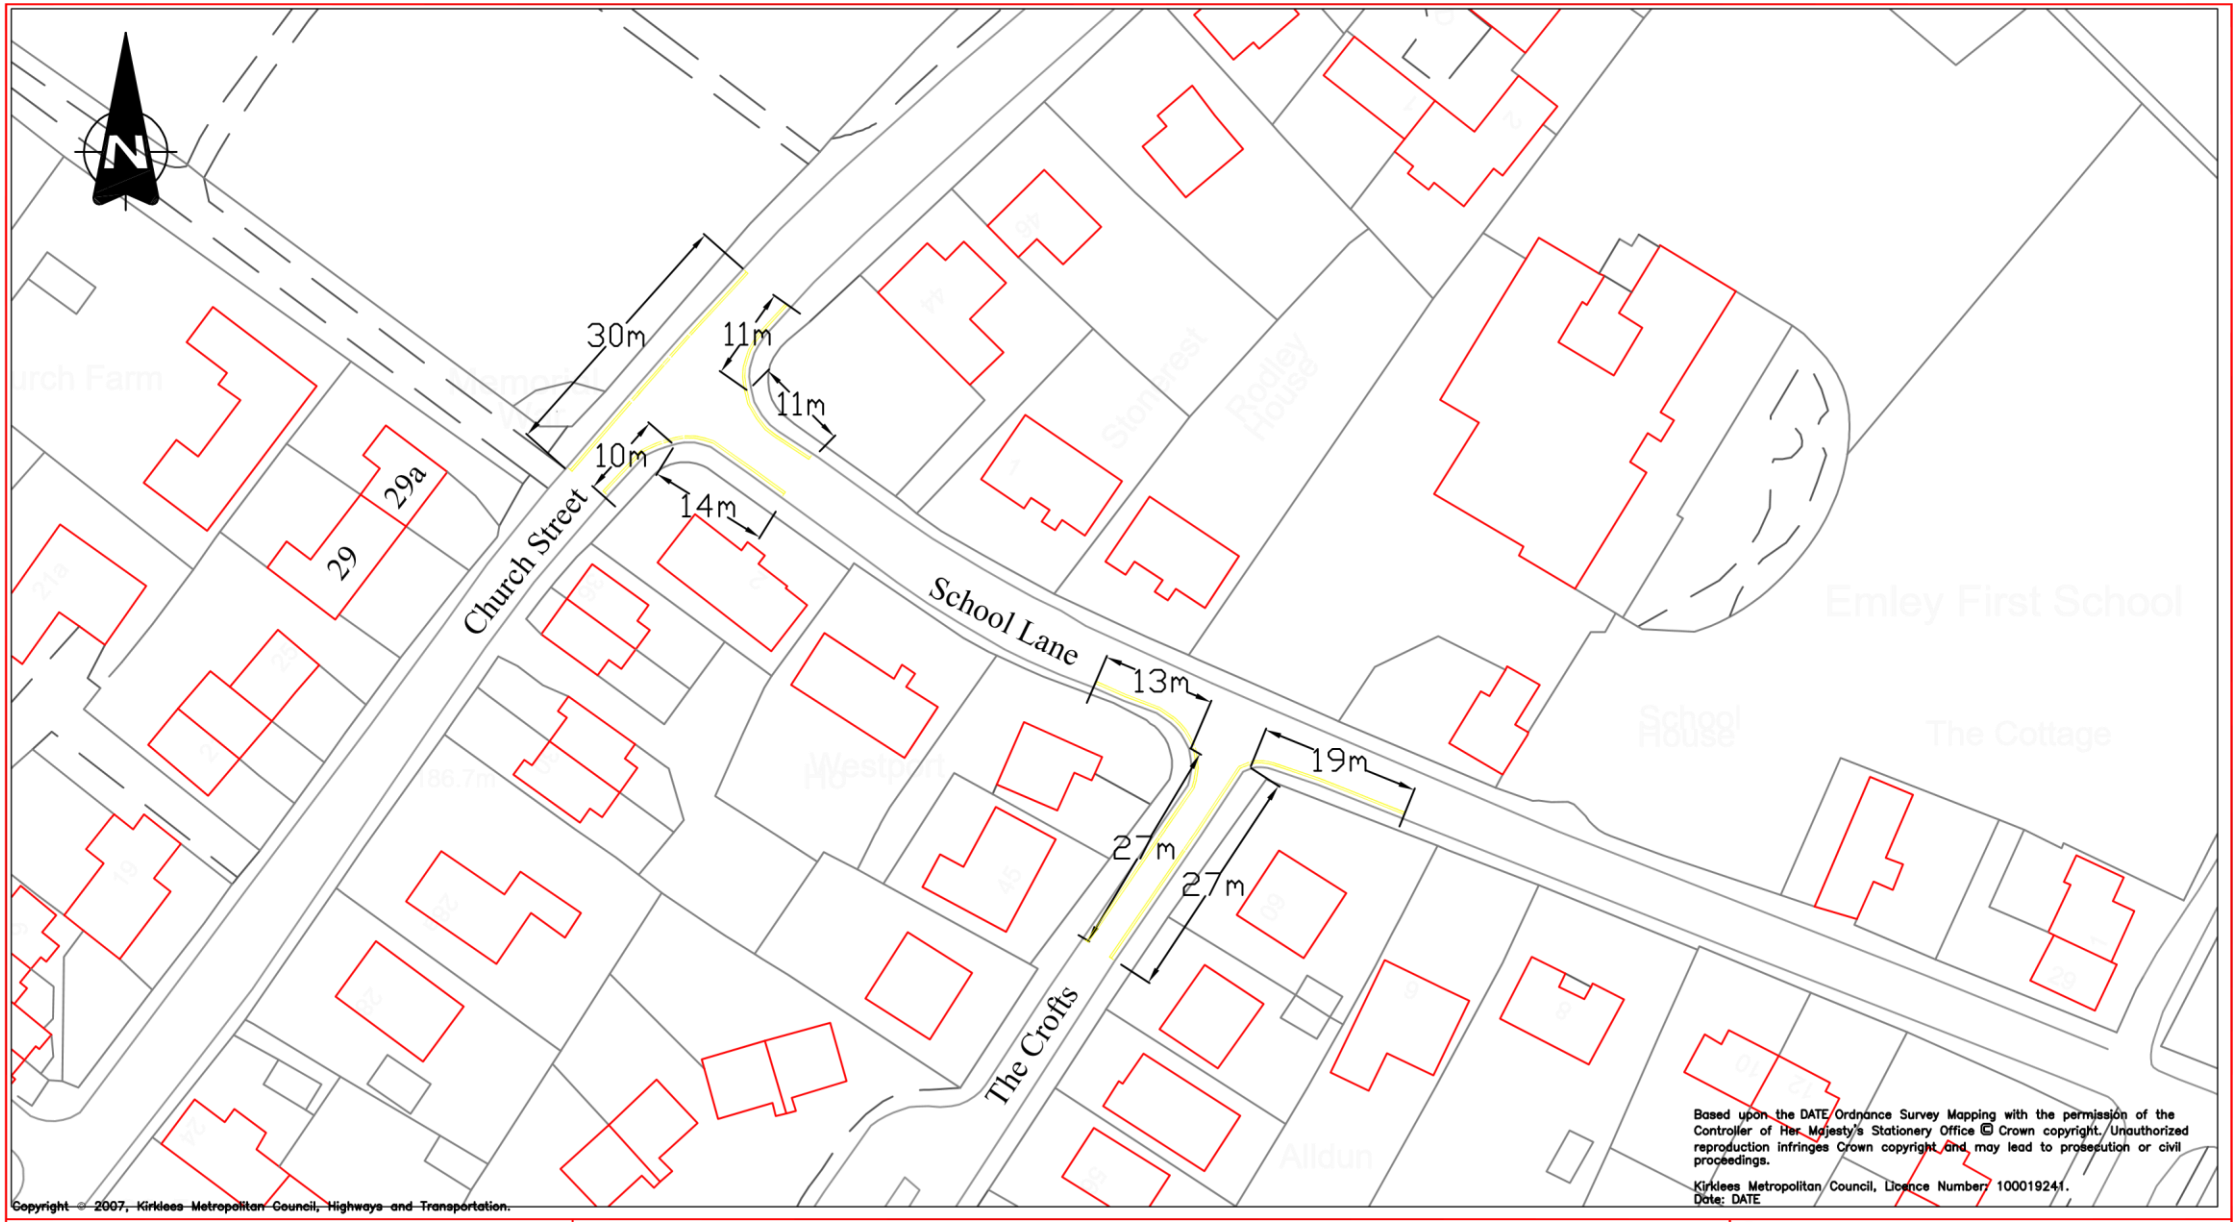

Copyright © 2007, Kirklees Metropolitan Council, Highways and Transportation.

Kirklees COUNCIL

Highways & Transportation
Flint Street, Fartown
Huddersfield, HD1 6LG

Project
Church St, School Ln, Emley

Title
Proposed No Waiting At Anytime

Scale	NTS
Drawn	KM
Checked	CHECKED
Section	RS
Date	17/05/21
Drawing No.	TF/10/200/235
CADNO	