CROSSING NUMBER 2
BRADFORD ROAD (AFTER LOWER PEEL STREET)

CROSSING NUMBER 3
BRADFORD ROAD (IN BETWEEN MILL ROAD AND SAVILE STREET)

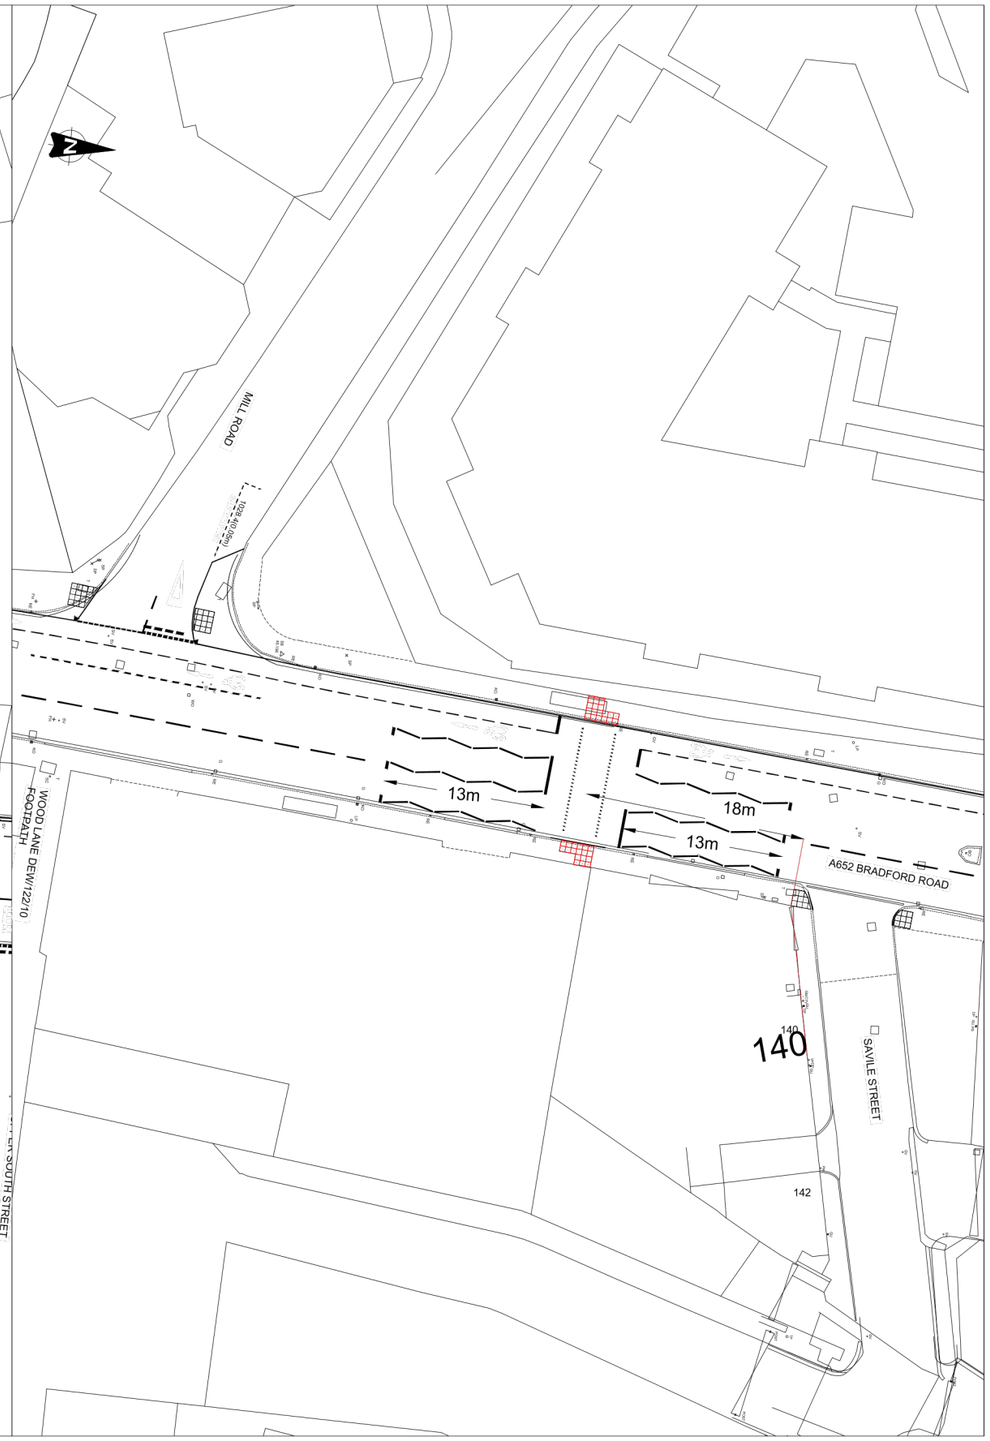

NOTES

1. Drawing to be printed in colour.
2. All measurements shown are in metres, unless stated otherwise.
3. This drawing shall be read in conjunction with all related documentation and standard details.

KEY:

— — — Existing road Markings

— — — Proposed Road Marking

Proposed controlled crossing

REF.	DATE	REVISIONS

Kirklees COUNCIL

Streetscene and Housing Service
Highways and Operation Division
Flint Street, Fartown
Huddersfield HD1 6LG

SECTION: Highway Design

DRAWN	CHECKED
QU	DB

SCALE	PROJECT NO.	DATE
1:500@A3	25-65531	21/05/25

PROJECT: Transforming Cities Fund
Dewsbury-Batley-Chidswell STC

TITLE: Traffic Regulation Order Plan
Bradford Road (A652)
Pedestrian crossings

DRAWING No. HD-25-65536-BDRD-JCT-002

CAD No.

Based upon the Ordnance Survey Mapping with the permission of the Controller of Her Majesty's Stationery Office Crown Copyright. Unauthorized reproduction infringes Crown copyright and may lead to prosecution or civil proceedings.

Kirklees Metropolitan Council, Licence Number: 100019241.
Date:

Copyright © 2007, Kirklees Metropolitan Council, Highways and Transportation.