Kirklees COUNCIL

TRO No.6 2024

Map 3 of 5

ADDED

One way

Prohibited access

All vehicles prohibited

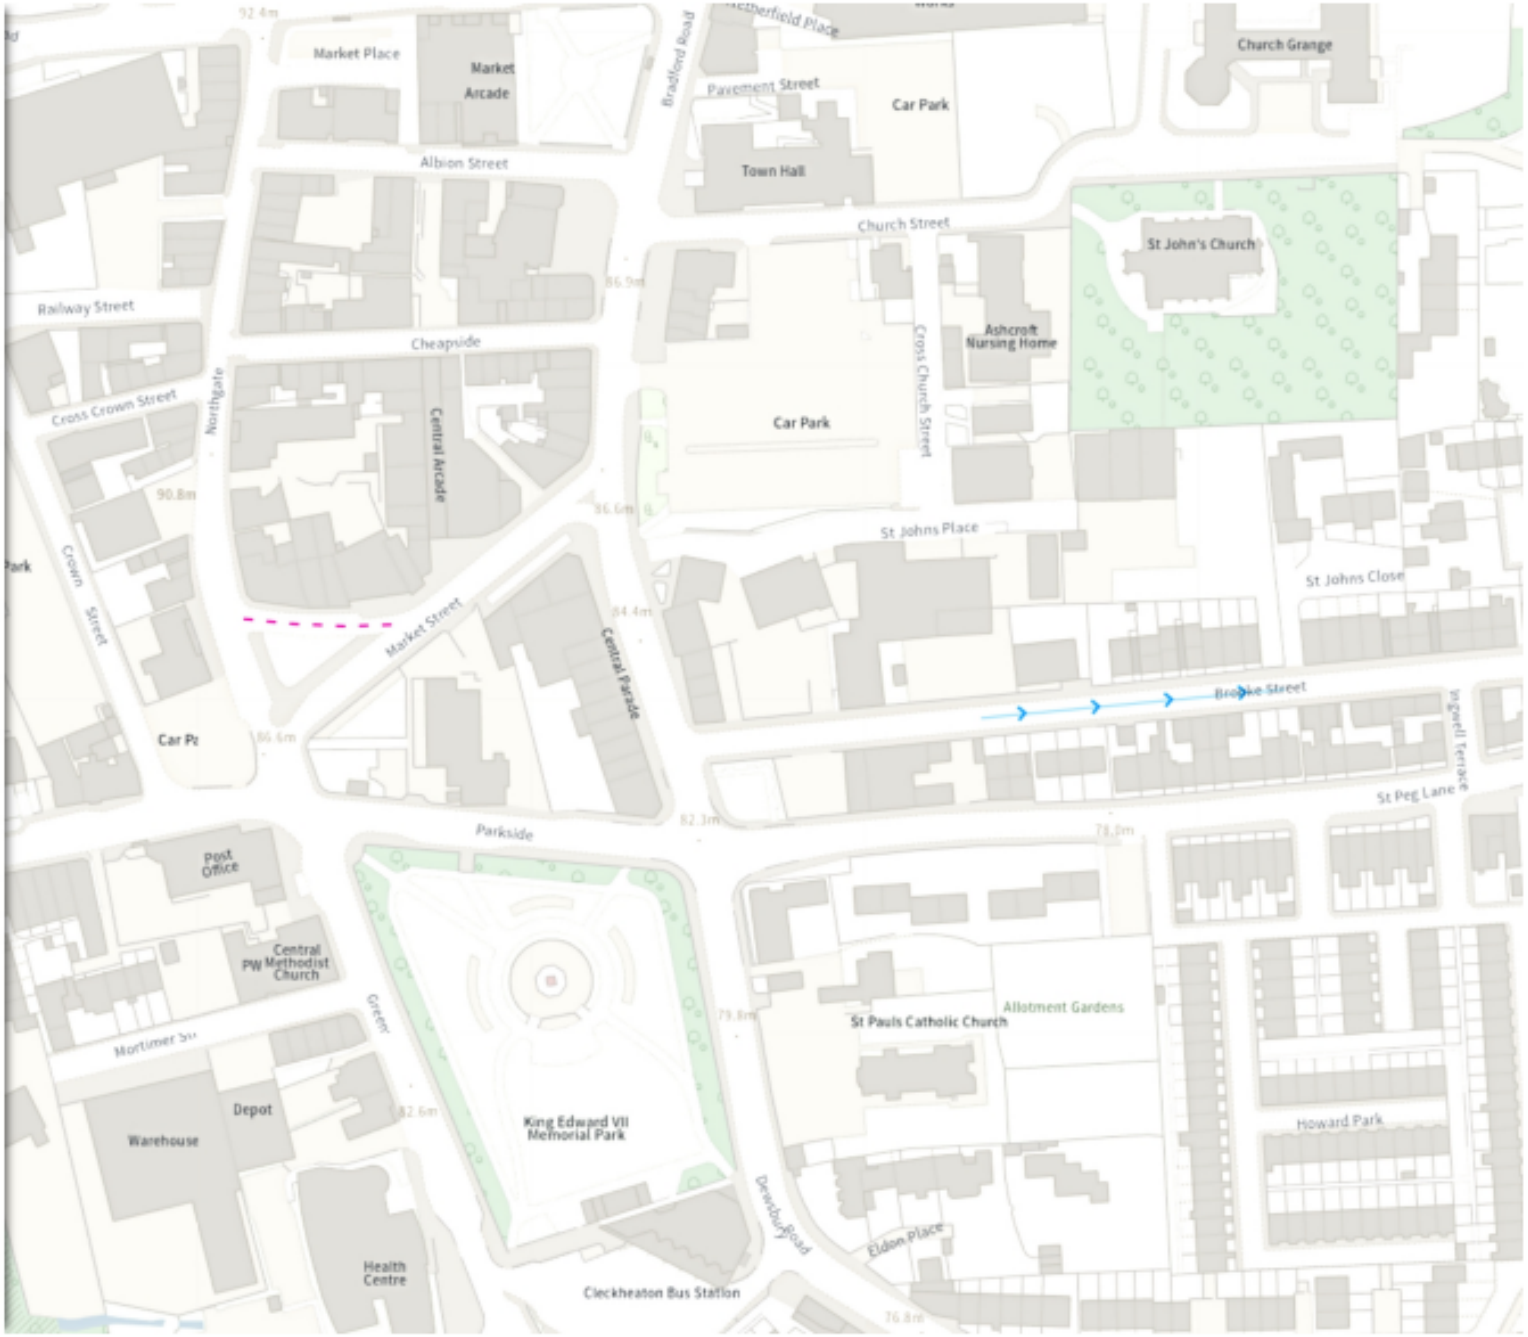

Scale: 1:1250 0 20 40 60m

NW 418924.68, 425462.153 SE 419338.692, 425103.627

© Crown copyright and database rights 2025 Ordnance Survey.
You are not permitted to copy, sub-license, distribute or sell any of this data to third parties in any form. Licence number AC0000851069