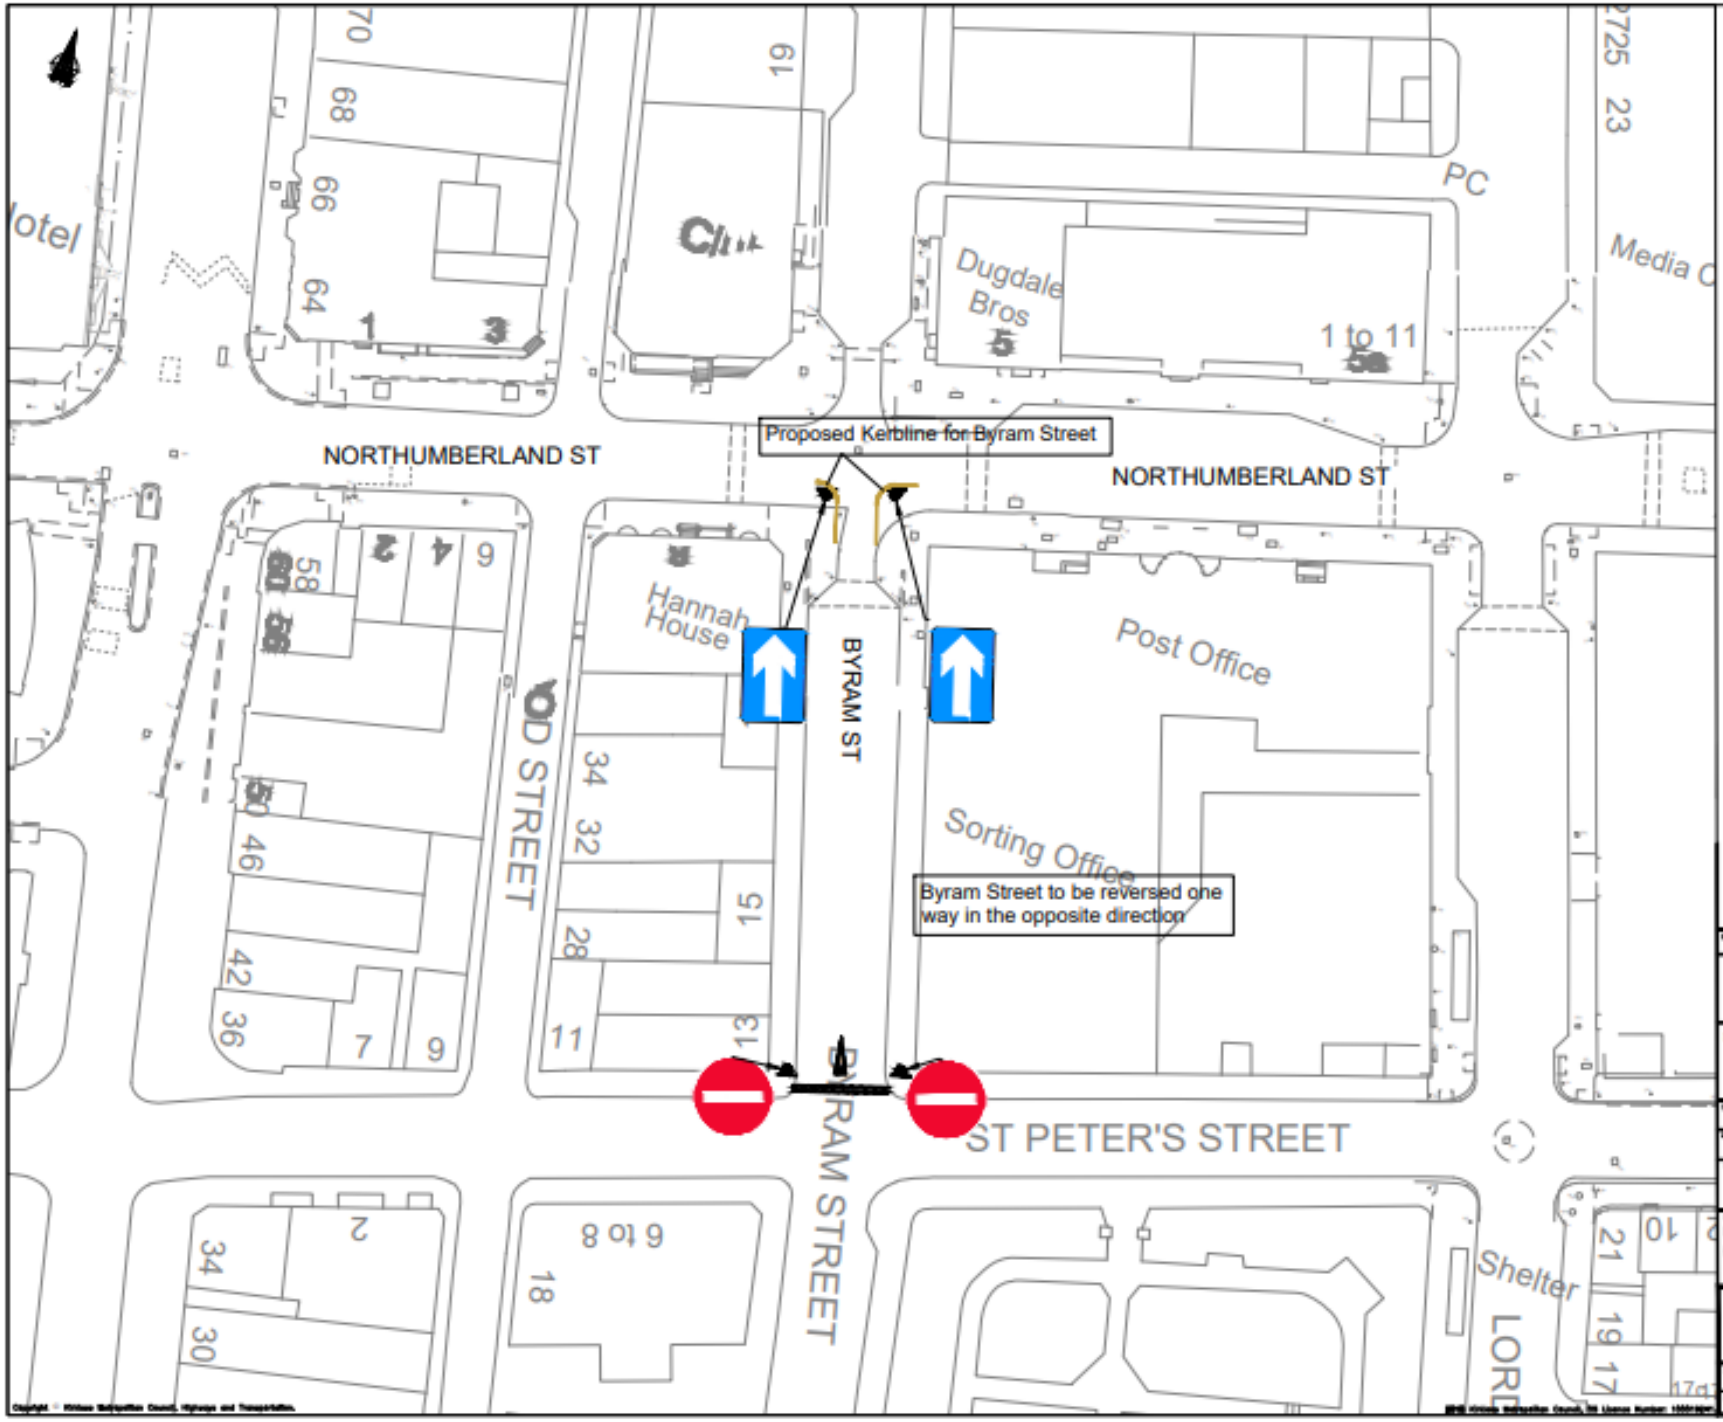

REF. DATE REVISIONS

Streetscene and Housing Service
Highways and Operation Division
Flint Street, Fartown
Huddersfield HD1 6LG

DRAWN KC PRT CHECKED ST
SCALE NTS PROJECT NO. DATE

PROJECT
Huddersfield Station Gateway
Better Connected Stations

TITLE
Byram Street One Way TRO

DRAWING No. 25-46533-TRO-0002
CAD No.