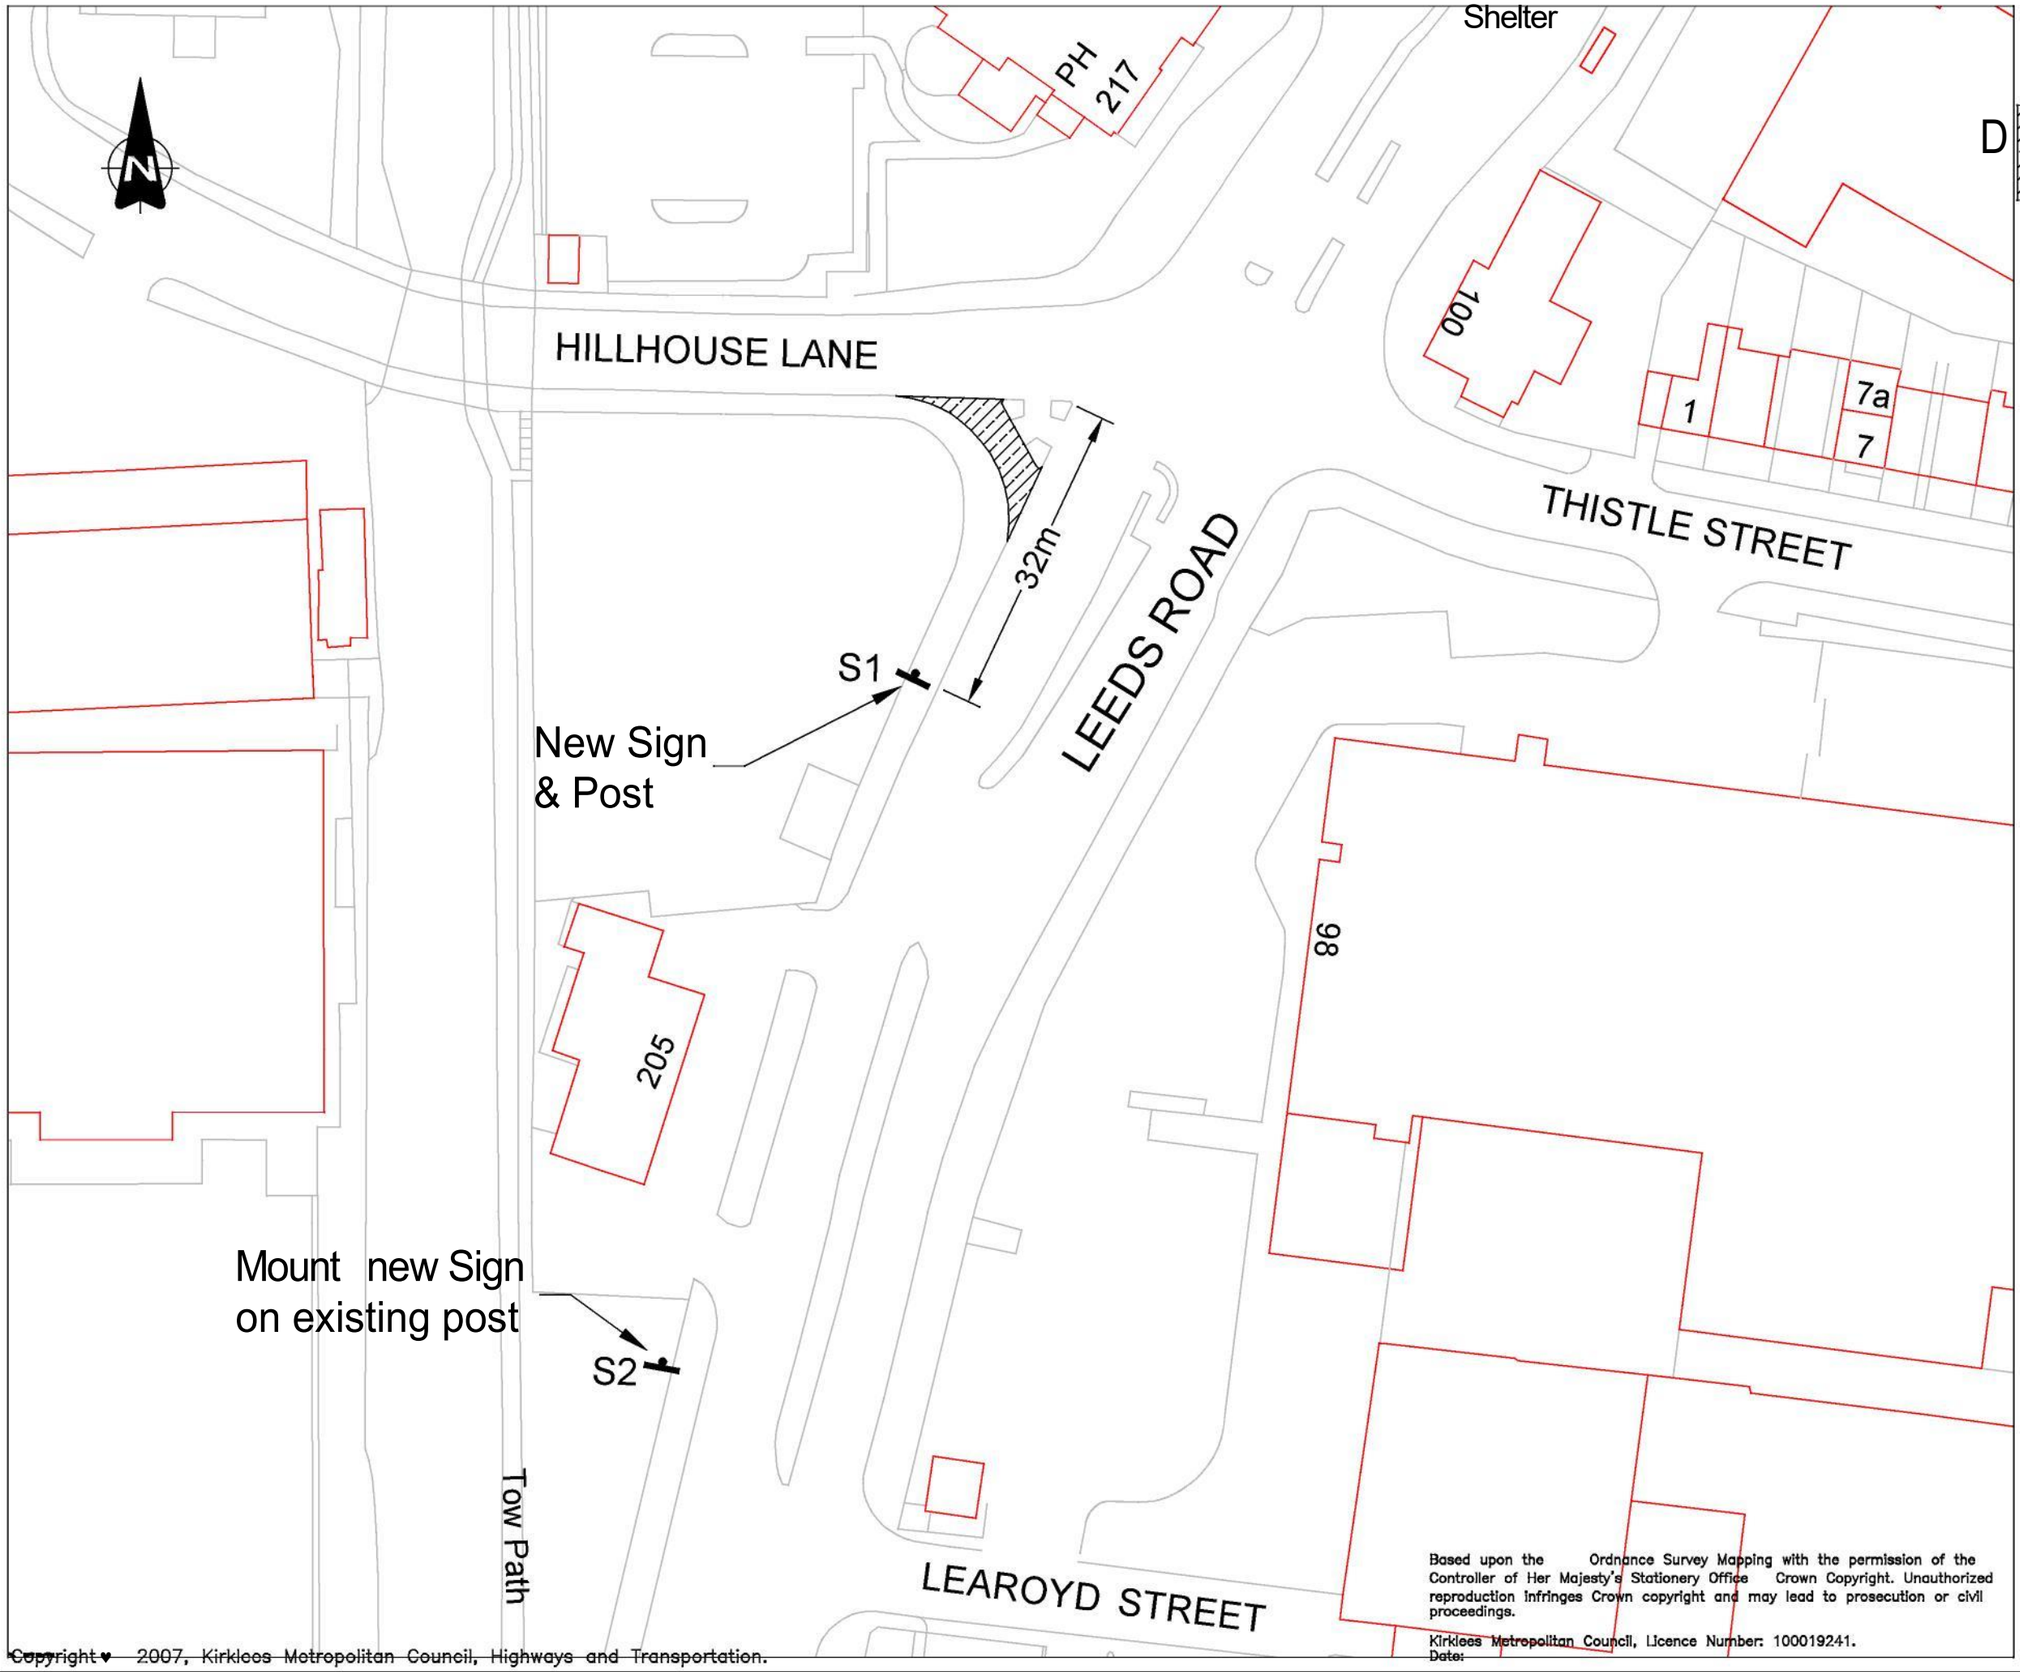

Based upon the Ordnance Survey Mapping with the permission of the Controller of Her Majesty's Stationery Office Crown Copyright. Unauthorized reproduction infringes Crown copyright and may lead to prosecution or civil proceedings.

Kirklees Metropolitan Council, Licence Number: 100019241.
Date:

Copyright © 2007, Kirklees Metropolitan Council, Highways and Transportation.

Key

D Prohibition for Goods Vehicles 7.5t & over

REF.	DATE	REVISIONS

Kirklees COUNCIL

Streetscene and Housing Service
Highways and Operation Division
Flint Street, Fartown
Huddersfield HD1 6LG

SECTION: HIGHWAY DESIGN & S278

DRAWN: RWE
CHECKED:

SCALE	PROJECT NO.	DATE
NTS	25/64297	NOV 2025

PROJECT: A62 SMART CORRIDOR REMEDIAL WORKS

TITLE: LEFT TURN PROHIBITION 7.5t & OVER LOCATION PLAN

DRAWING No. HS/25/64297/HH-1A

CAD No.