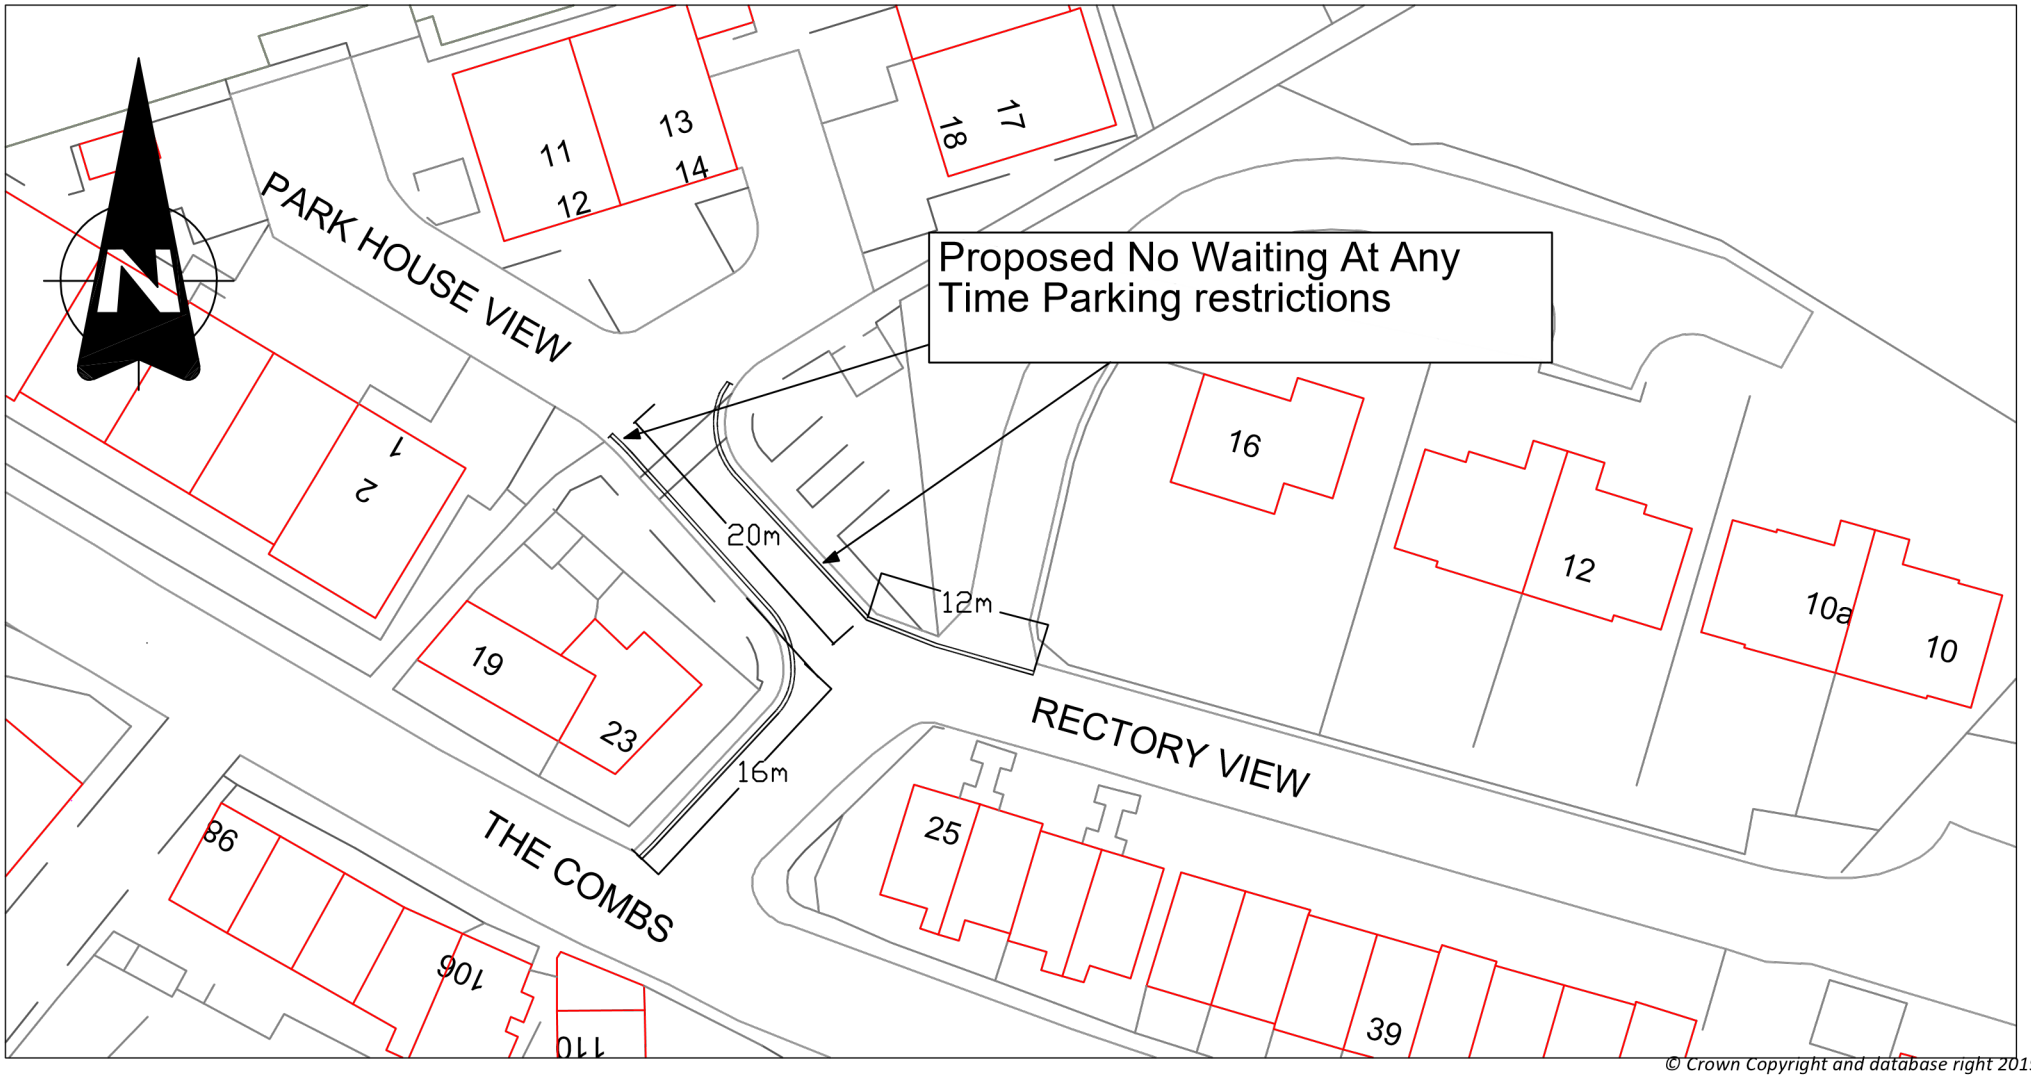

© Crown Copyright and database right 2019.
Ordnance Survey 100019241

Kirklees COUNCIL

Streetscene & Housing
Flint Street, Fartown
Huddersfield, HD1 6LG

Project
PROPOSED
NO WAITING AT ANY TIME

Title
PARK HOUSE VIEW/ RECTORY VIEW
THORNHILL

Scale 1:500

Drawn KN

Checked

Section TRF

Date JAN 2022

Drawing No. TF.12.200.288