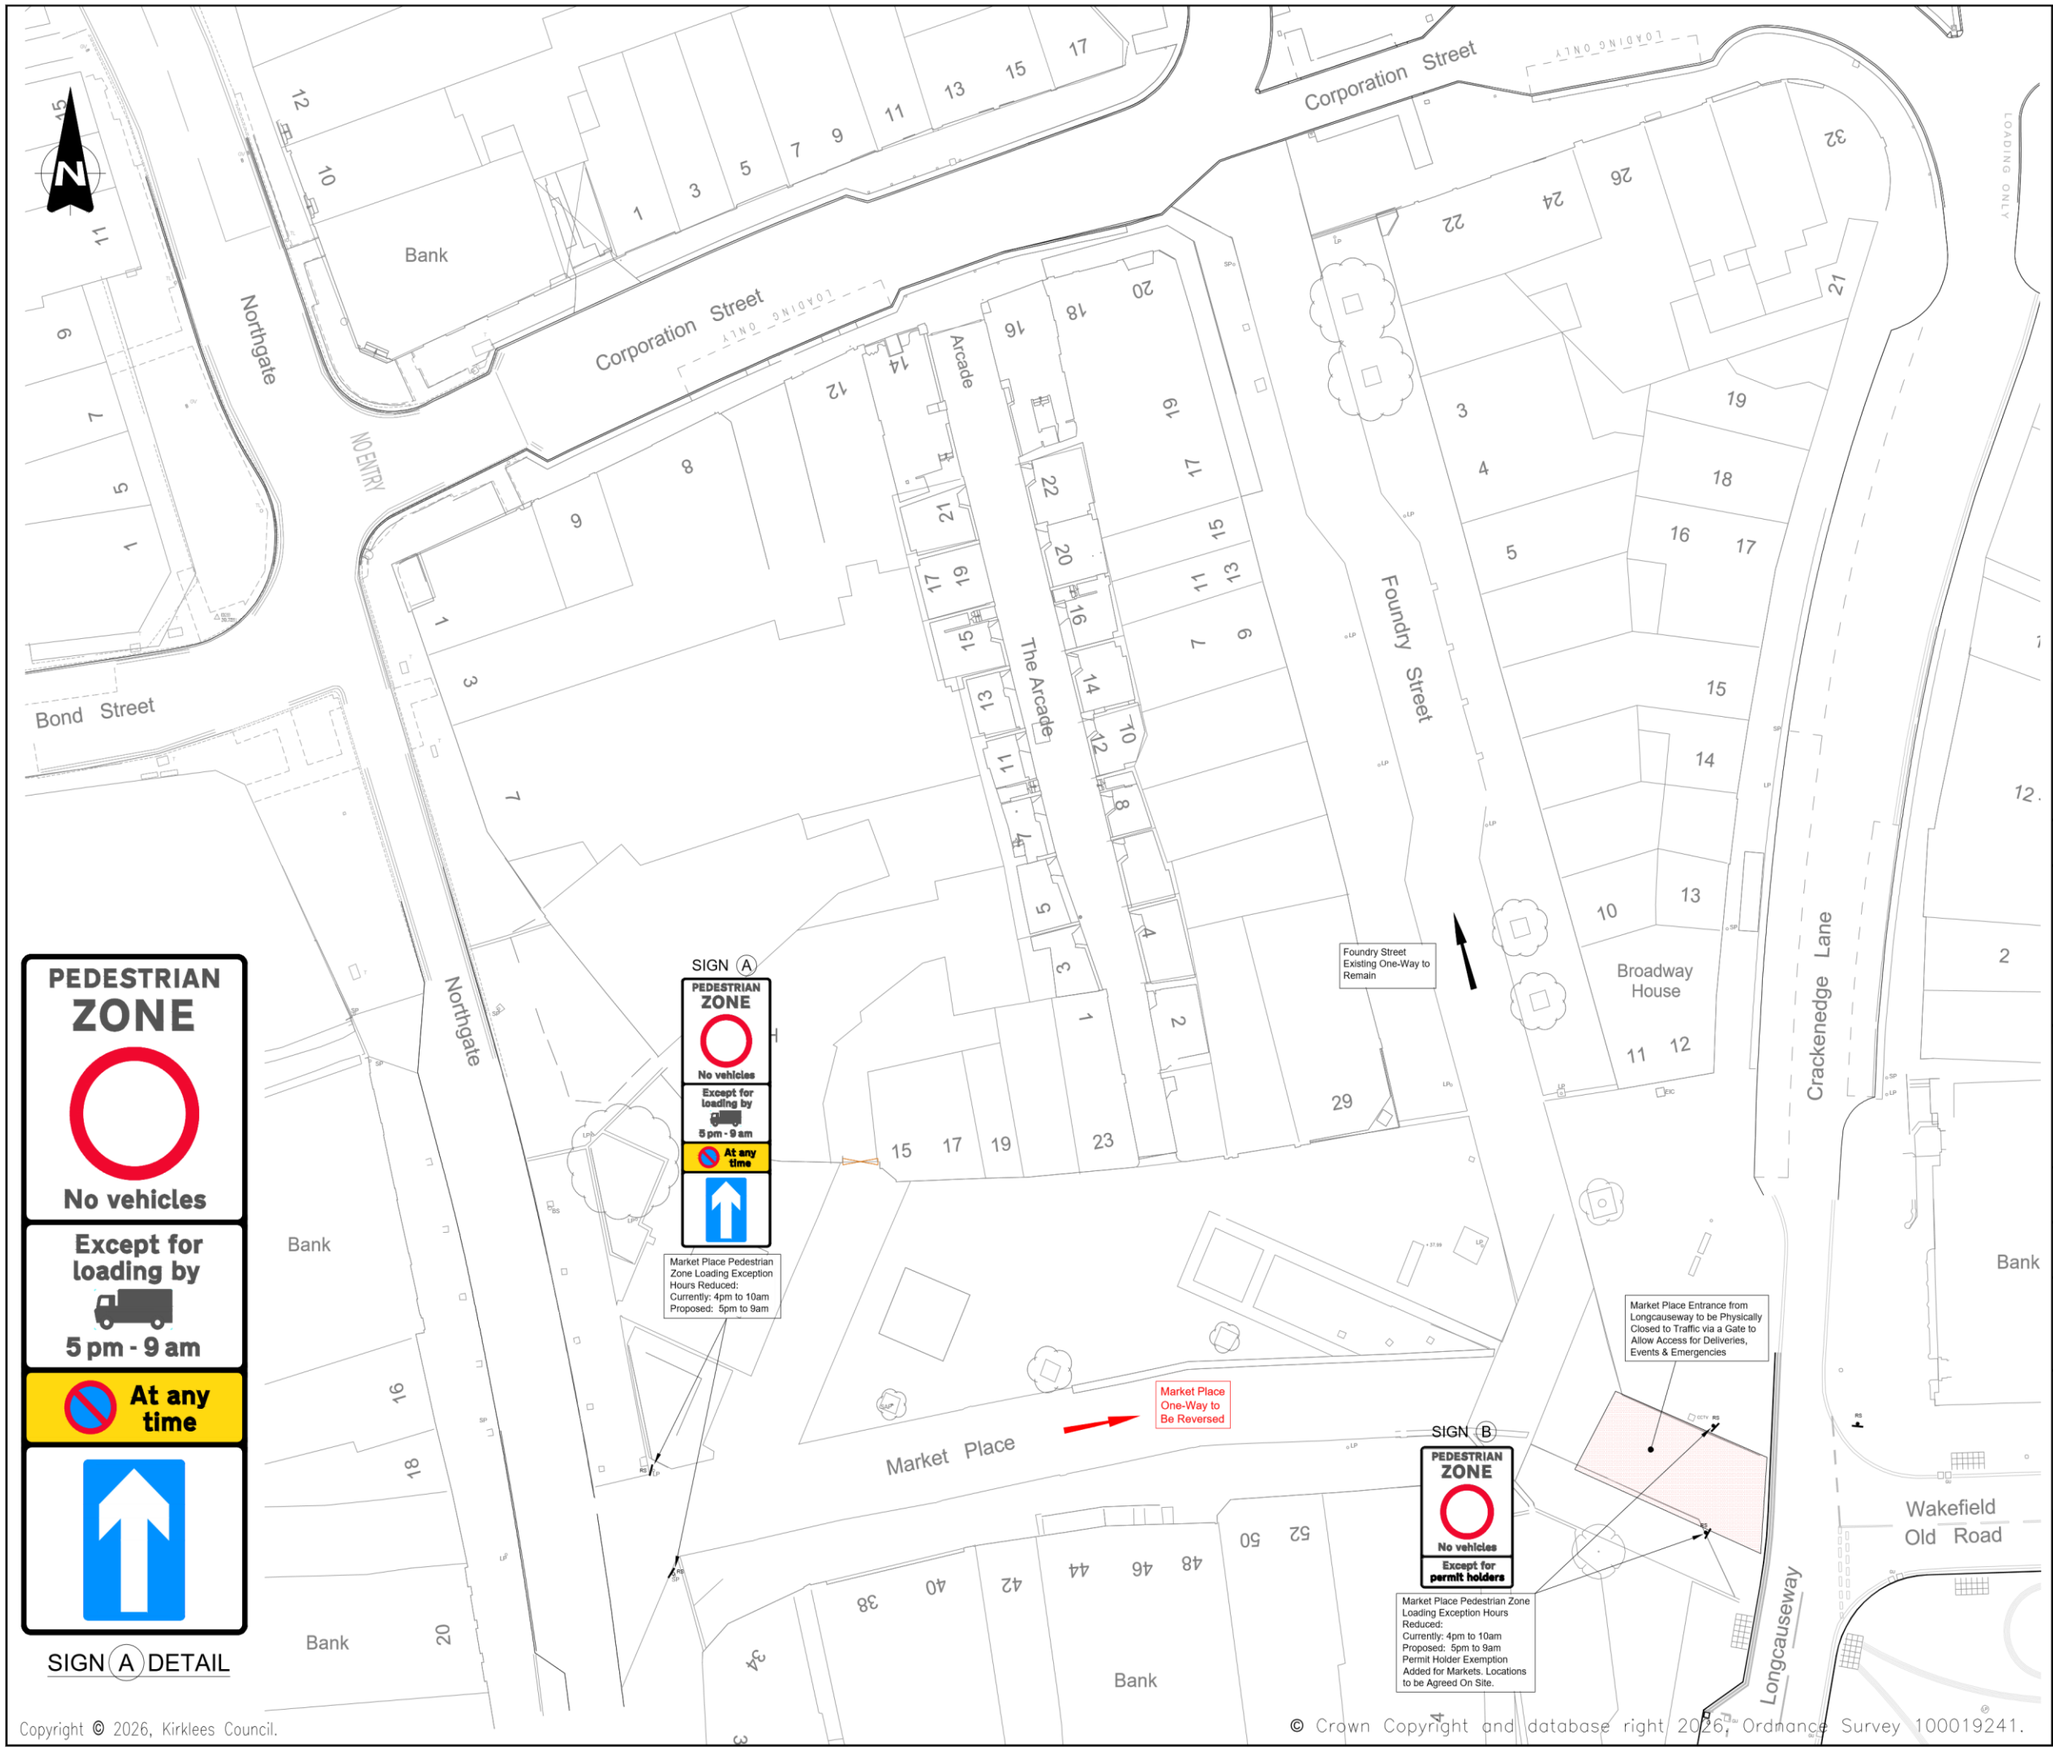


PEDESTRIAN ZONE

No vehicles

Except for loading by

5 pm - 9 am

At any time

SIGN (A) DETAIL

PEDESTRIAN ZONE

No vehicles

Except for permit holders

SIGN (B) DETAIL

REF.	DATE	REVISIONS
A	14.10.2026	EXCEPT PERMIT HOLDERS SIGN ADDED

Kirklees COUNCIL

Streetscene & Housing
Civic Centre, Market Street
Huddersfield, HD1 2TG

SECTION: Highways Public Realm

DRAWN	CHECKED
MR	KM

SCALE	PROJECT NO.	DATE
N.T.S.	25/65366	March 2026

PROJECT: Dewsbury Market Decant

TITLE: South Street
Proposed Public Highway
Stopping Up Plan

DRAWING No. 25/61770/DMD/ETRO/5001-A

CAD No. 25/61770-DMD-5001-Moving ETRO.dwg

Copyright © 2026, Kirklees Council.

© Crown Copyright and database right 2026, Ordnance Survey 100019241.